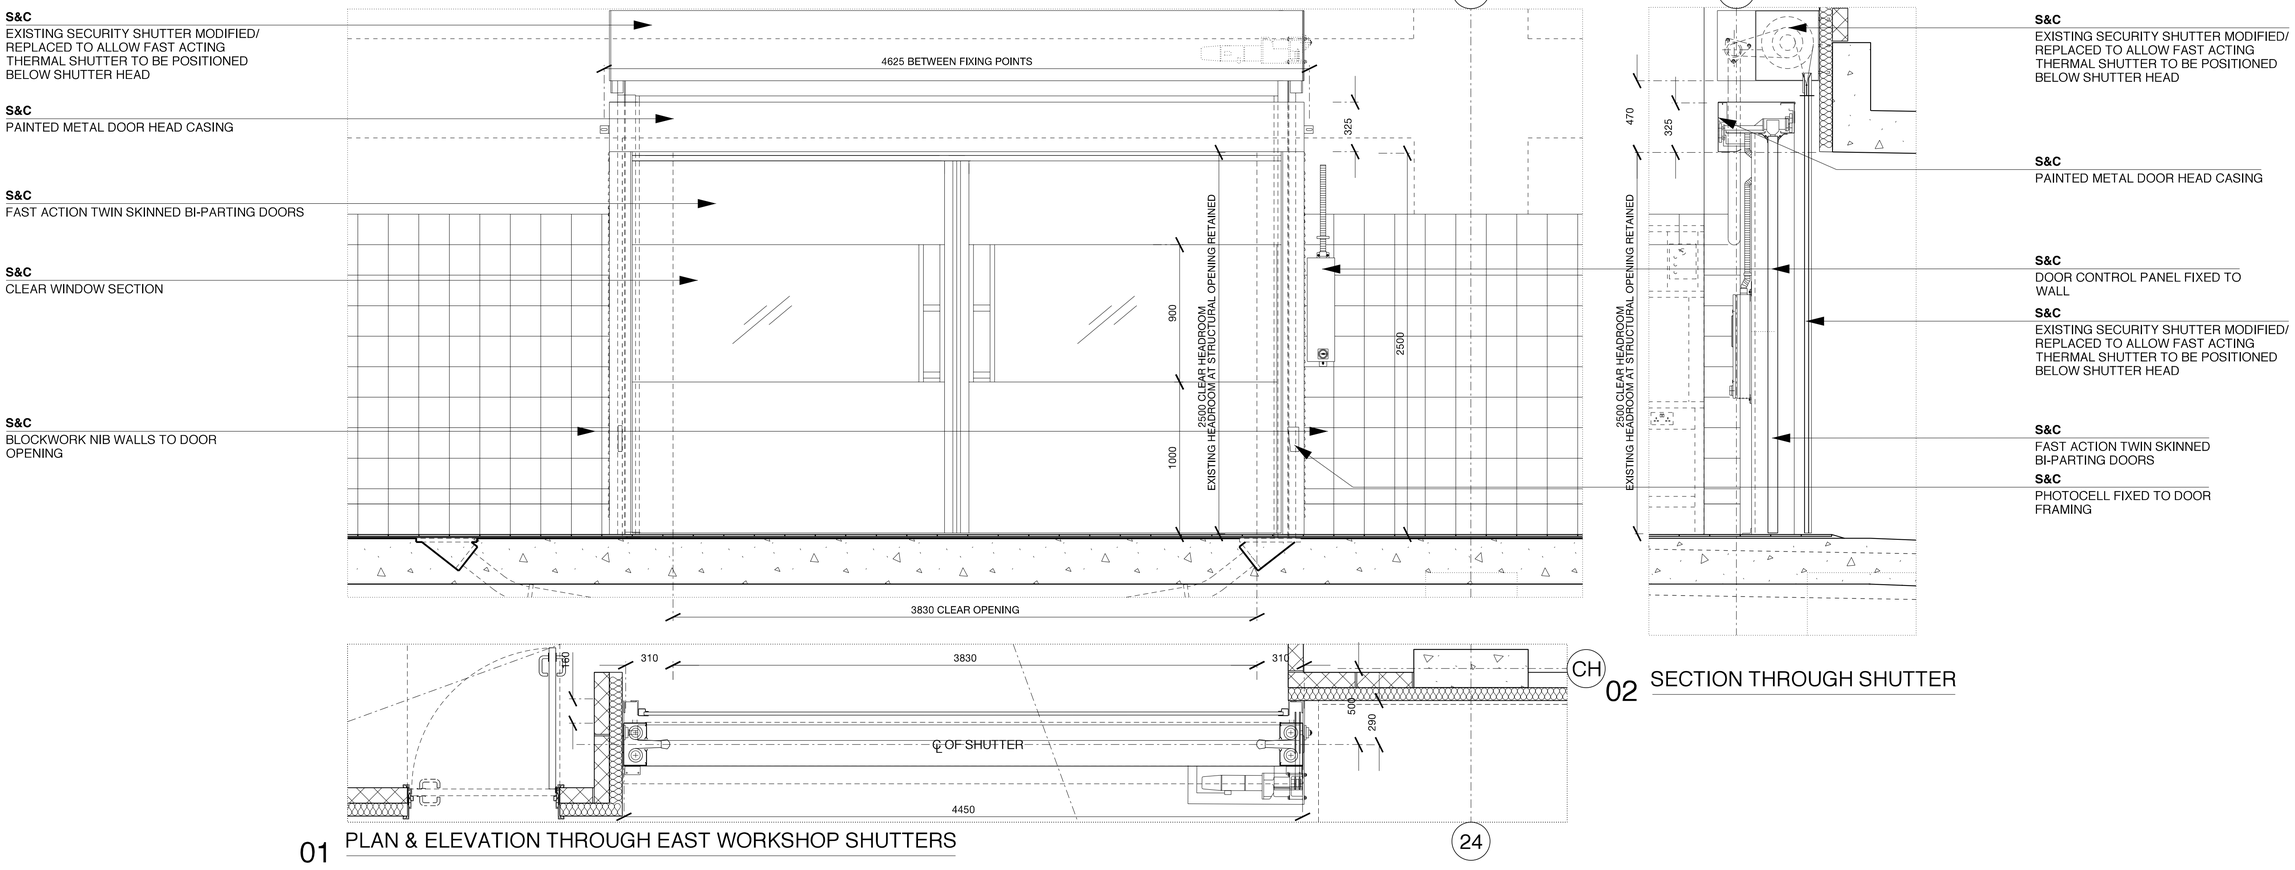

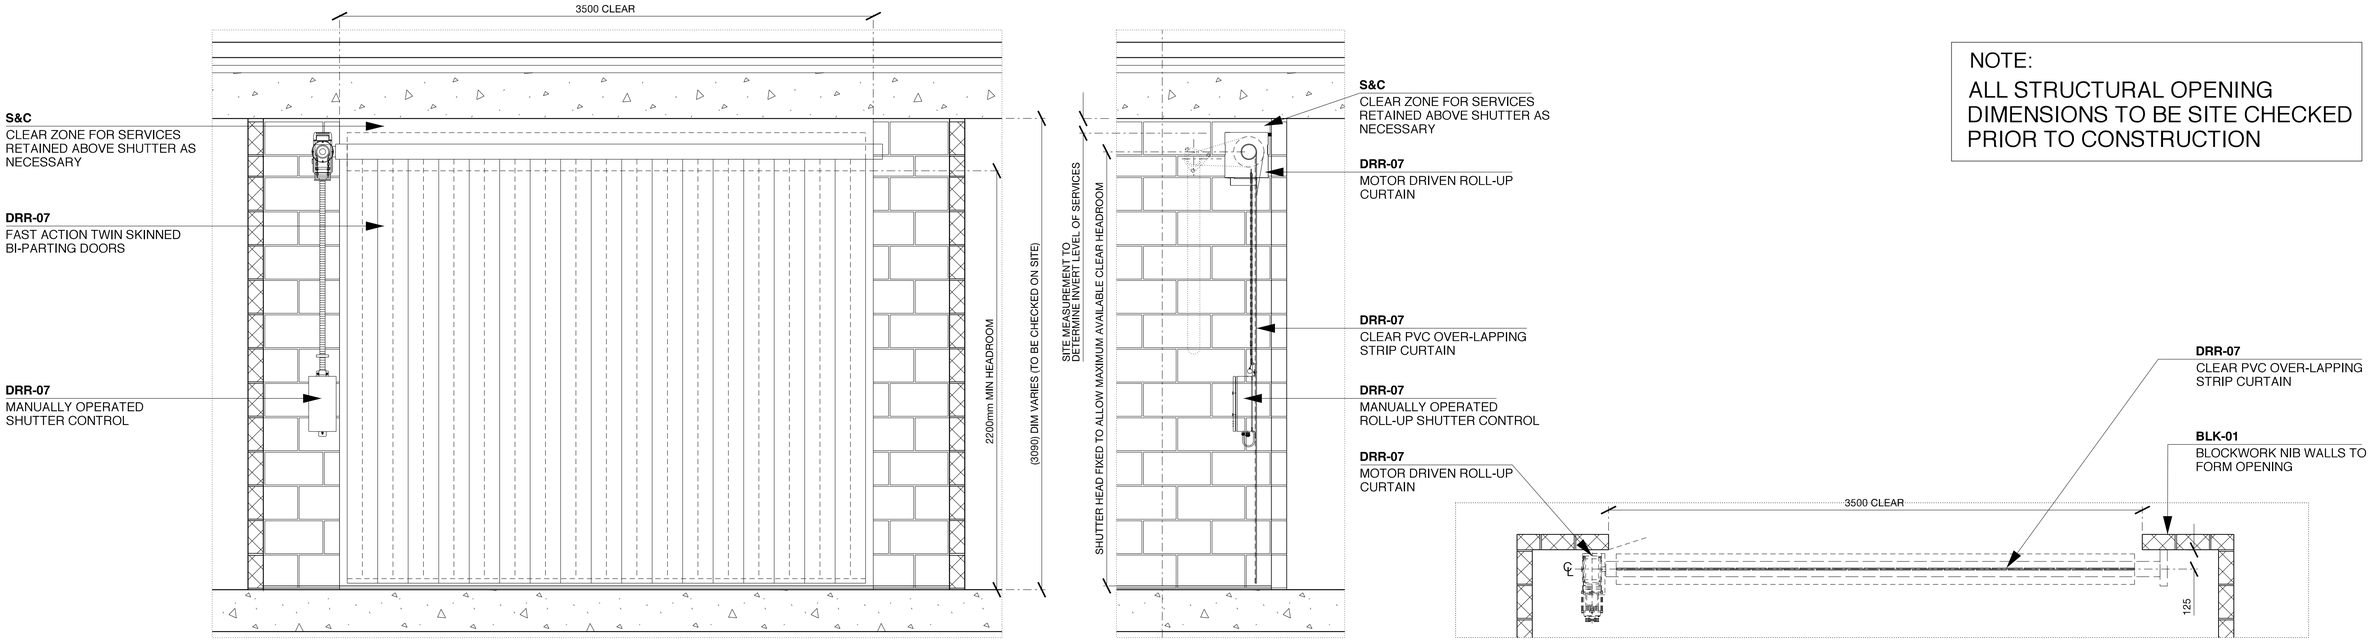

Rev	Date	Description	By	Chkd	App
*	10.09.08	CONSTRUCTION ISSUE: BASEMENT SHUTTERS AND VEHICLE BARRIERS	AW	CF	SR

Do not Scale. Used figured dimensions only. All dimensions to be checked on site

All drawings to be read in conjunction with the Engineers' drawings. Any discrepencies between consultants drawings to be reported to the Architect before any work commences.

The Contractor's attention is drawn to the Health & Safety matters identified in the Health & Safety plan as being potentially hazardous. These items should not be considered as a complete and final list. The Work Package Contractor's normal Health and Safety obligations still apply when undertaking constructional operations both on and off site.

CONSTRUCTION ISSUE

FIT OUT

24 Britton Street
London EC1M 5UA

+44 (0) 20 7608 7900 T
+44 (0) 20 7608 7901 F
info@wilkinsoneyre.com

WilkinsonEyre.Architects

Project	AUDI WEST LONDON		Drawn AW	Chkd CF	App SR
Title	EAST VEHICLE SHUTTERS TO WORKSHOP PVC CURTAINS TO SMART BAYS				
WE Job No. 320	Date 10.09.08	Scale @A3 NTS / Scale @A1 1:20	Drawing no. 320-236		Rev. -

© Copyright WilkinsonEyre Architects Ltd