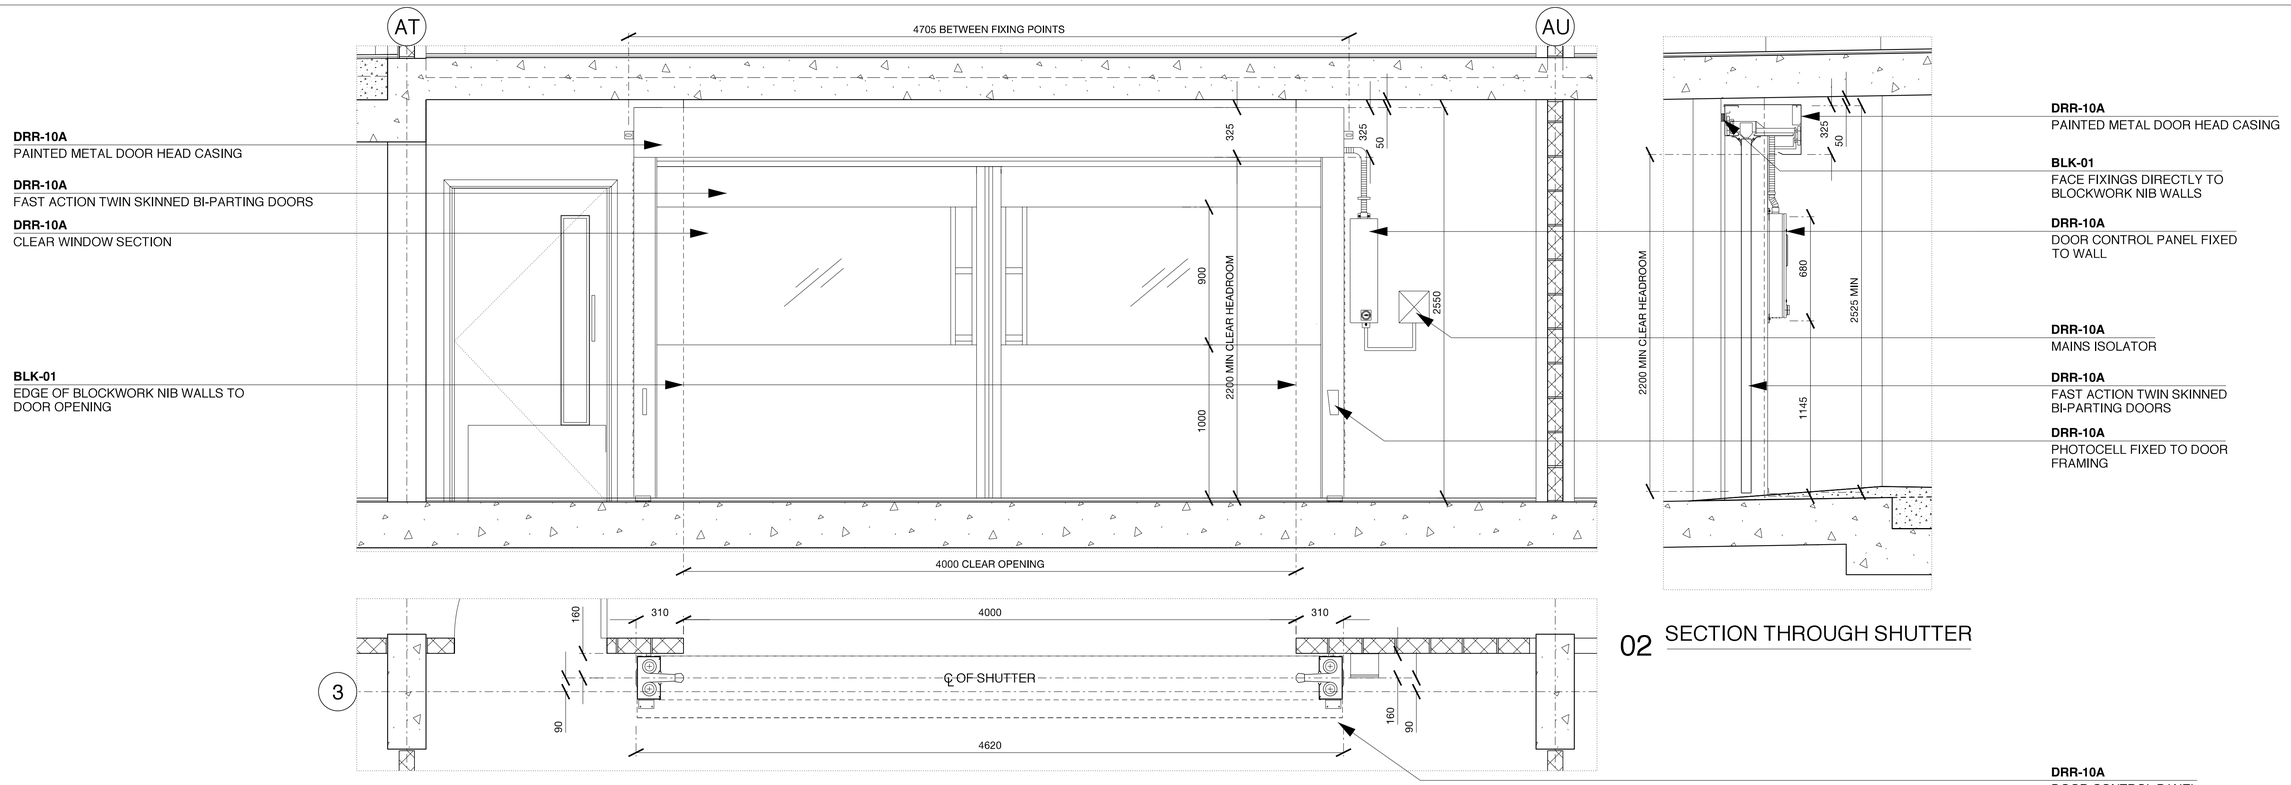

01 PLAN & ELEVATION THROUGH B2 DRY BAYS DOOR

02 SECTION THROUGH SHUTTER

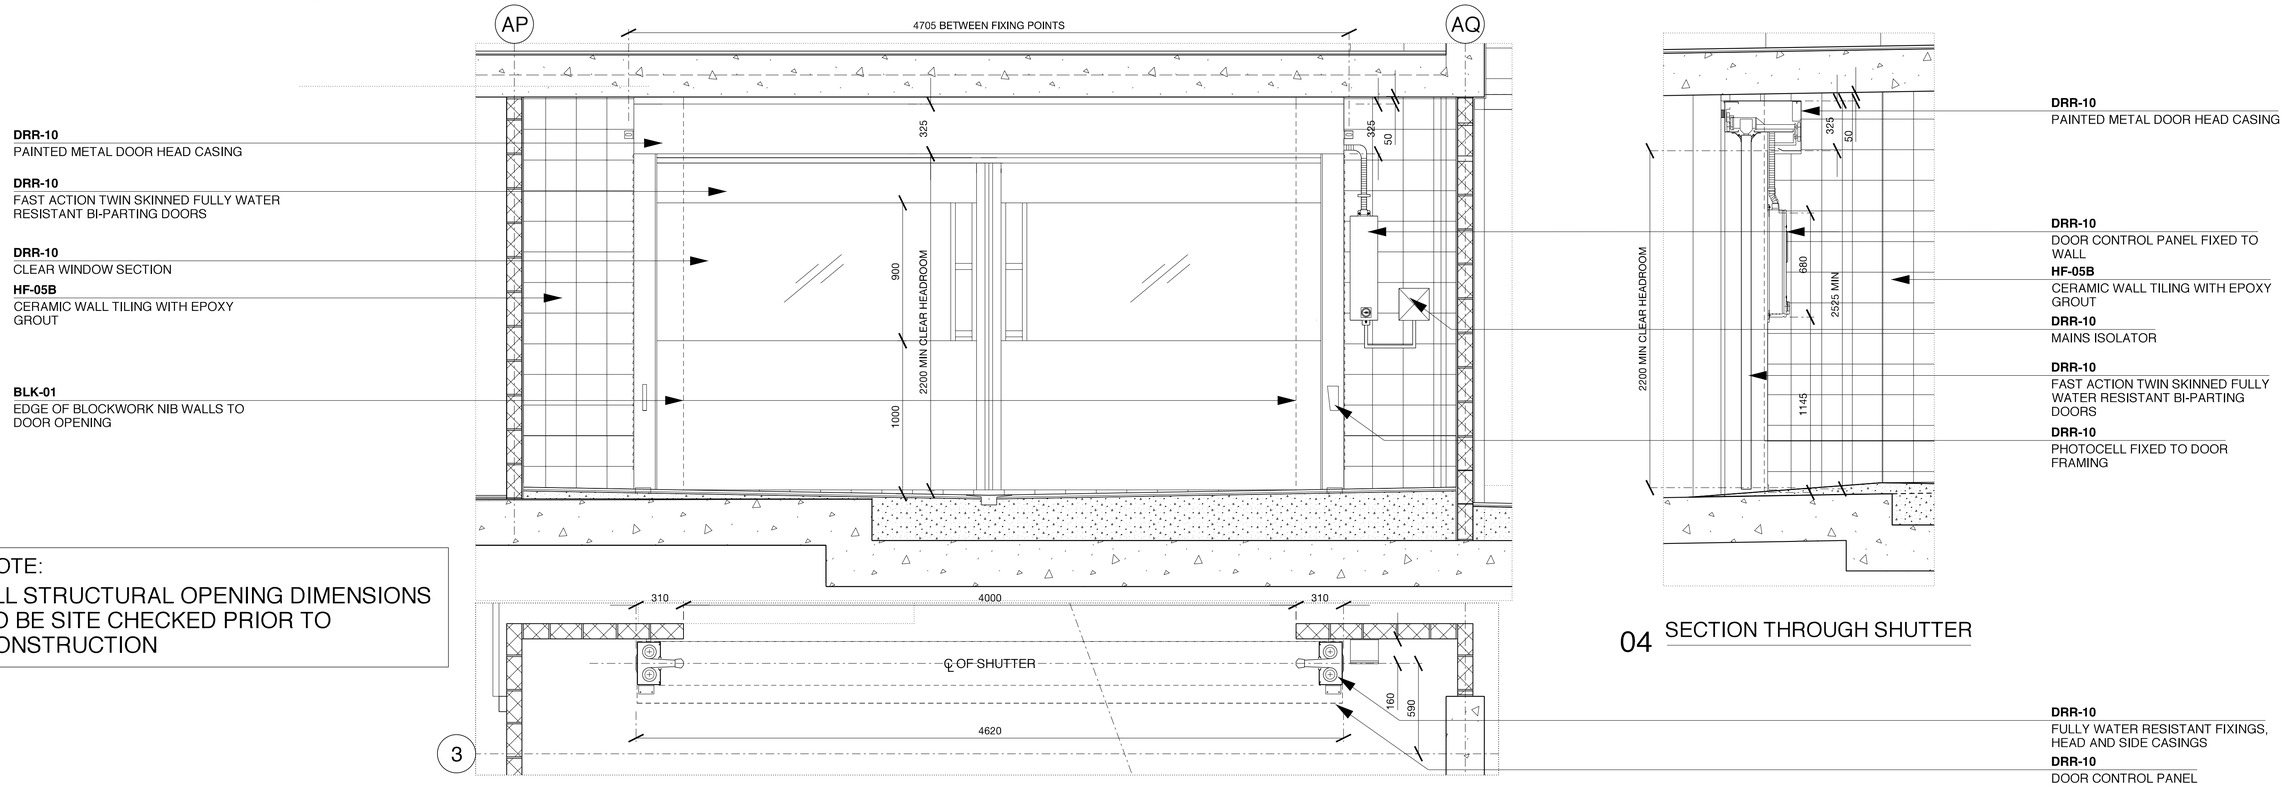

03 PLAN & ELEVATION THROUGH B2 WET BAY

04 SECTION THROUGH SHUTTER

NOTE:

ALL STRUCTURAL OPENING DIMENSIONS TO BE SITE CHECKED PRIOR TO CONSTRUCTION

Rev	Date	Description	By	Chkd	App
-	10.09.08	CONSTRUCTION ISSUE: BASEMENT SHUTTERS AND VEHICLE BARRIERS	AW	CF	SR

Do not Scale. Used figured dimensions only. All dimensions to be checked on site

All drawings to be read in conjunction with the Engineers' drawings. Any discrepencies between consultants drawings to be reported to the Architect before any work commences.

The Contractor's attention is drawn to the Health & Safety matters identified in the Health & Safety plan as being potentially hazardous. These items should not be considered as a complete and final list. The Work Package Contractor's normal Health and Safety obligations still apply when undertaking constructional operations both on and off site.

CONSTRUCTION ISSUE

FIT OUT

24 Britton Street
London EC1M 5UA

+44 (0) 20 7608 7900 T
+44 (0) 20 7608 7901 F
info@wilkinsoneyre.com

WilkinsonEyre.Architects

Project	AUDI WEST LONDON	Drawn	Chkd	App
Title	AUTOMATIC SHUTTERS TO B2 LEVEL PLAN SECTION & ELEVATIONS	AW	CF	SR

WE Job No.	Date	Scale @A3	Scale @A1	Drawing no.	Rev.
320	11.08.08	NTS	1:20	320-233	-

© Copyright WilkinsonEyre Architects Ltd