Figured dimensions only are to be taken from this drawing.
All dimensions are in millimeters unless otherwise stated.
All dimensions shall be checked on site prior to works commencing.
Any discrepancies shall be reported to the Architect.

revisions

P1	15.10.06	First Issue.	WAB
C1	03.09.08	Issue for Construction	GD

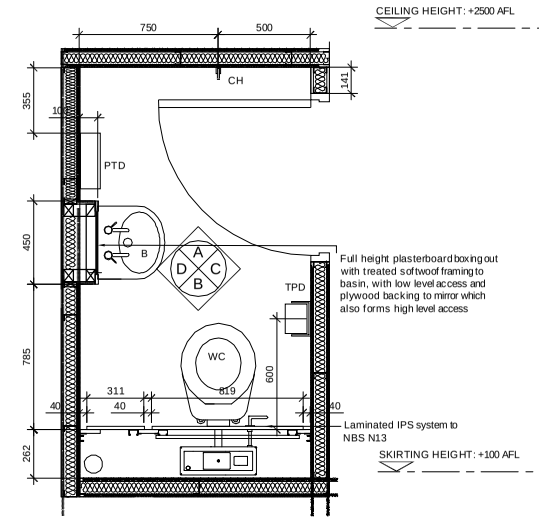

1 PLAN
TOILET 1-12-019 SCALE 1:20

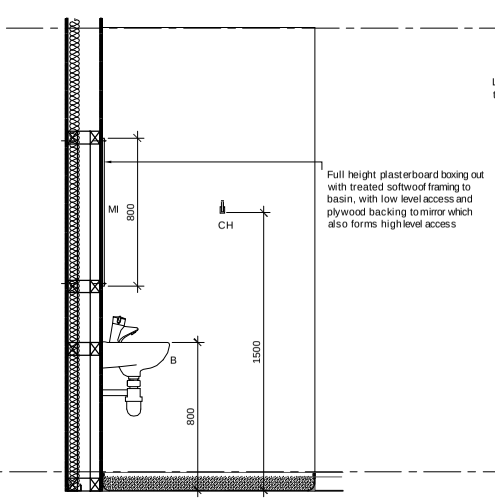

A ELEVATION
TOILET 1-12-019 SCALE 1:20

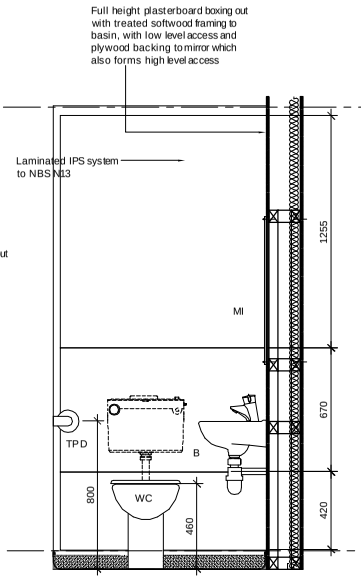

B ELEVATION
TOILET 1-12-019 SCALE 1:20

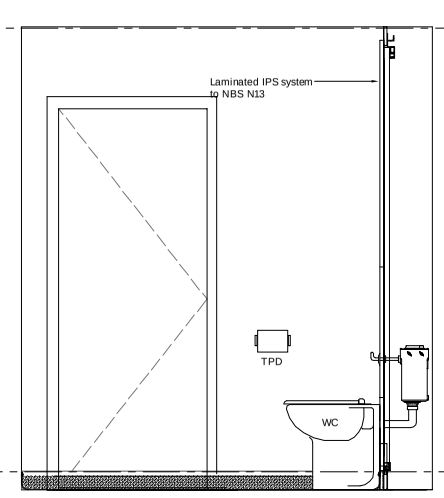

C ELEVATION
TOILET 1-12-019 SCALE 1:20

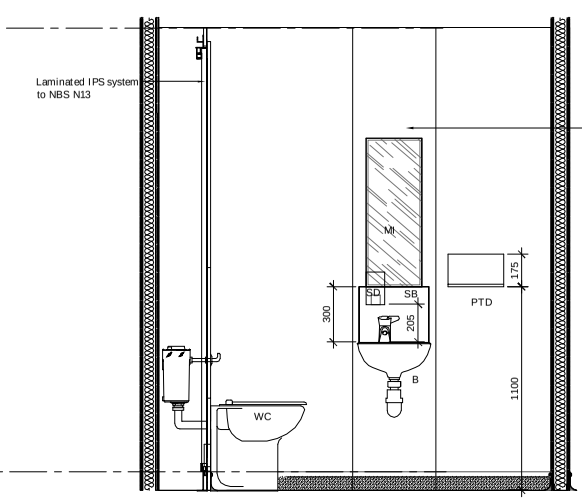

D ELEVATION
TOILET 1-12-019 SCALE 1:20

KEY

VU	VANITY UNIT
WC	WATER CLOSSET
B	BASIN
TPD	TOILET PAPER DISPENSER
PTD	PAPER TOWEL DISPENSER
SD	SOAP DISPENSER
AR	ALARM RESET BUTTON
MI	MIRROR
GR	GRABRAIL
SH	SHELF
SP	LAMINATE SPLASHBACK
CH	COAT HOOK

NOTES:

1. This drawing is to be read in conjunction with the following documents:-
   - GA drawings 03852/1010, 1011, 1012 (latest revisions)
   - NBS: N13
   - RMS Sanitary Schedule (latest revision)
2. Ceiling height is 2500mm.
3. Refer to M&E Engineer's drawings for hydraulics details.
4. All WC layouts and fittings to comply with Building Regulations PART M.
5. Manufacturer's drawings to be approved by architect prior to installation.
6. Any discrepencies are to be reported to the Architect.

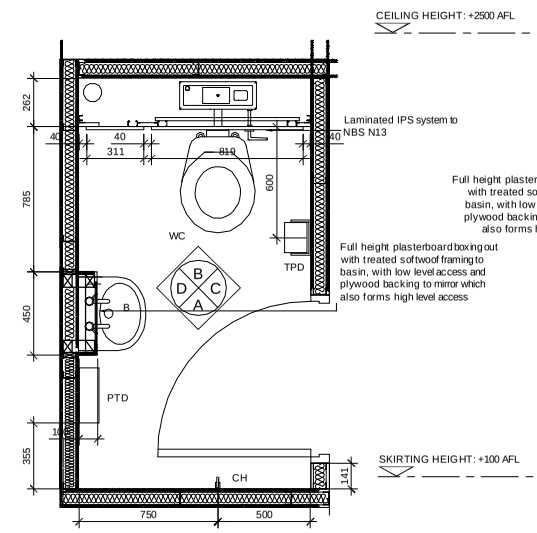

1 PLAN
TOILET 1-12-020 SCALE 1:20

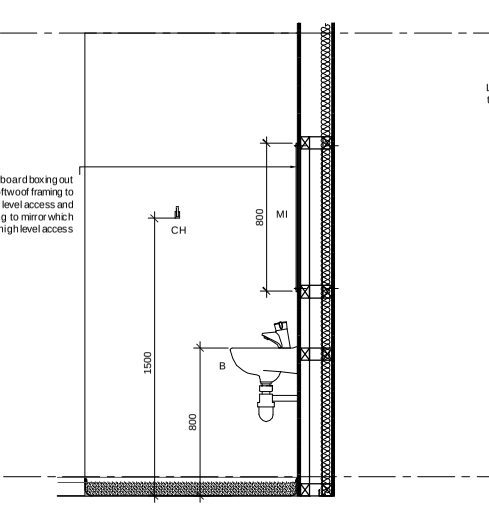

A ELEVATION
TOILET 1-12-020 SCALE 1:20

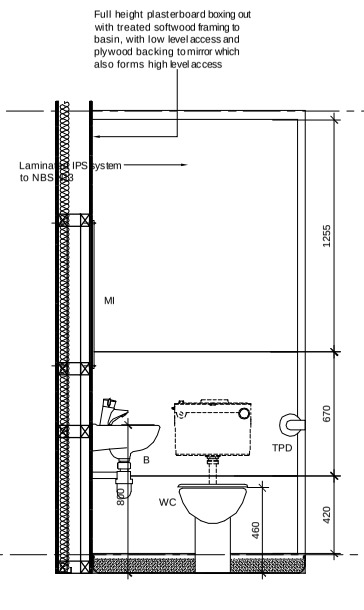

B ELEVATION
TOILET 1-12-020 SCALE 1:20

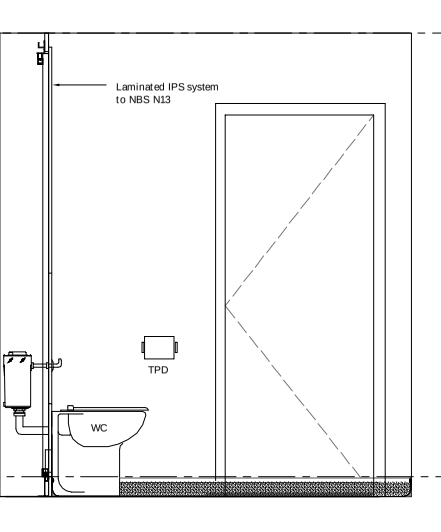

C ELEVATION
TOILET 1-12-020 SCALE 1:20

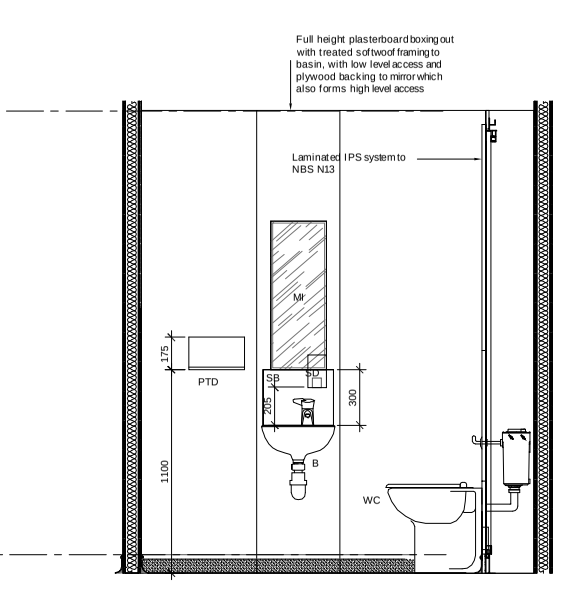

D ELEVATION
TOILET 1-12-020 SCALE 1:20

Balfour Beatty Construction

FOR CONSTRUCTION

client
BALFOUR BEATTY CONSTRUCTION LTD

project
THE BECKENHAM CENTRE
CROYDON ROAD, BR3 3QL

drg. title
PHASE TWO
FIRST FLOOR
TOILET ELEVATIONS 1-12-019 + 1-12-020

KSS DESIGN GROUP
1 James Street
London
W1U 1DR
T: 020 7907 2222
F: 020 7907 2299

scale at A1: 1:20
file ref: 852-wc's first
checked by: GD
date drawn: 05.08.07
date checked: 03.09.08
drawing number: 03852/3244
revision: C1