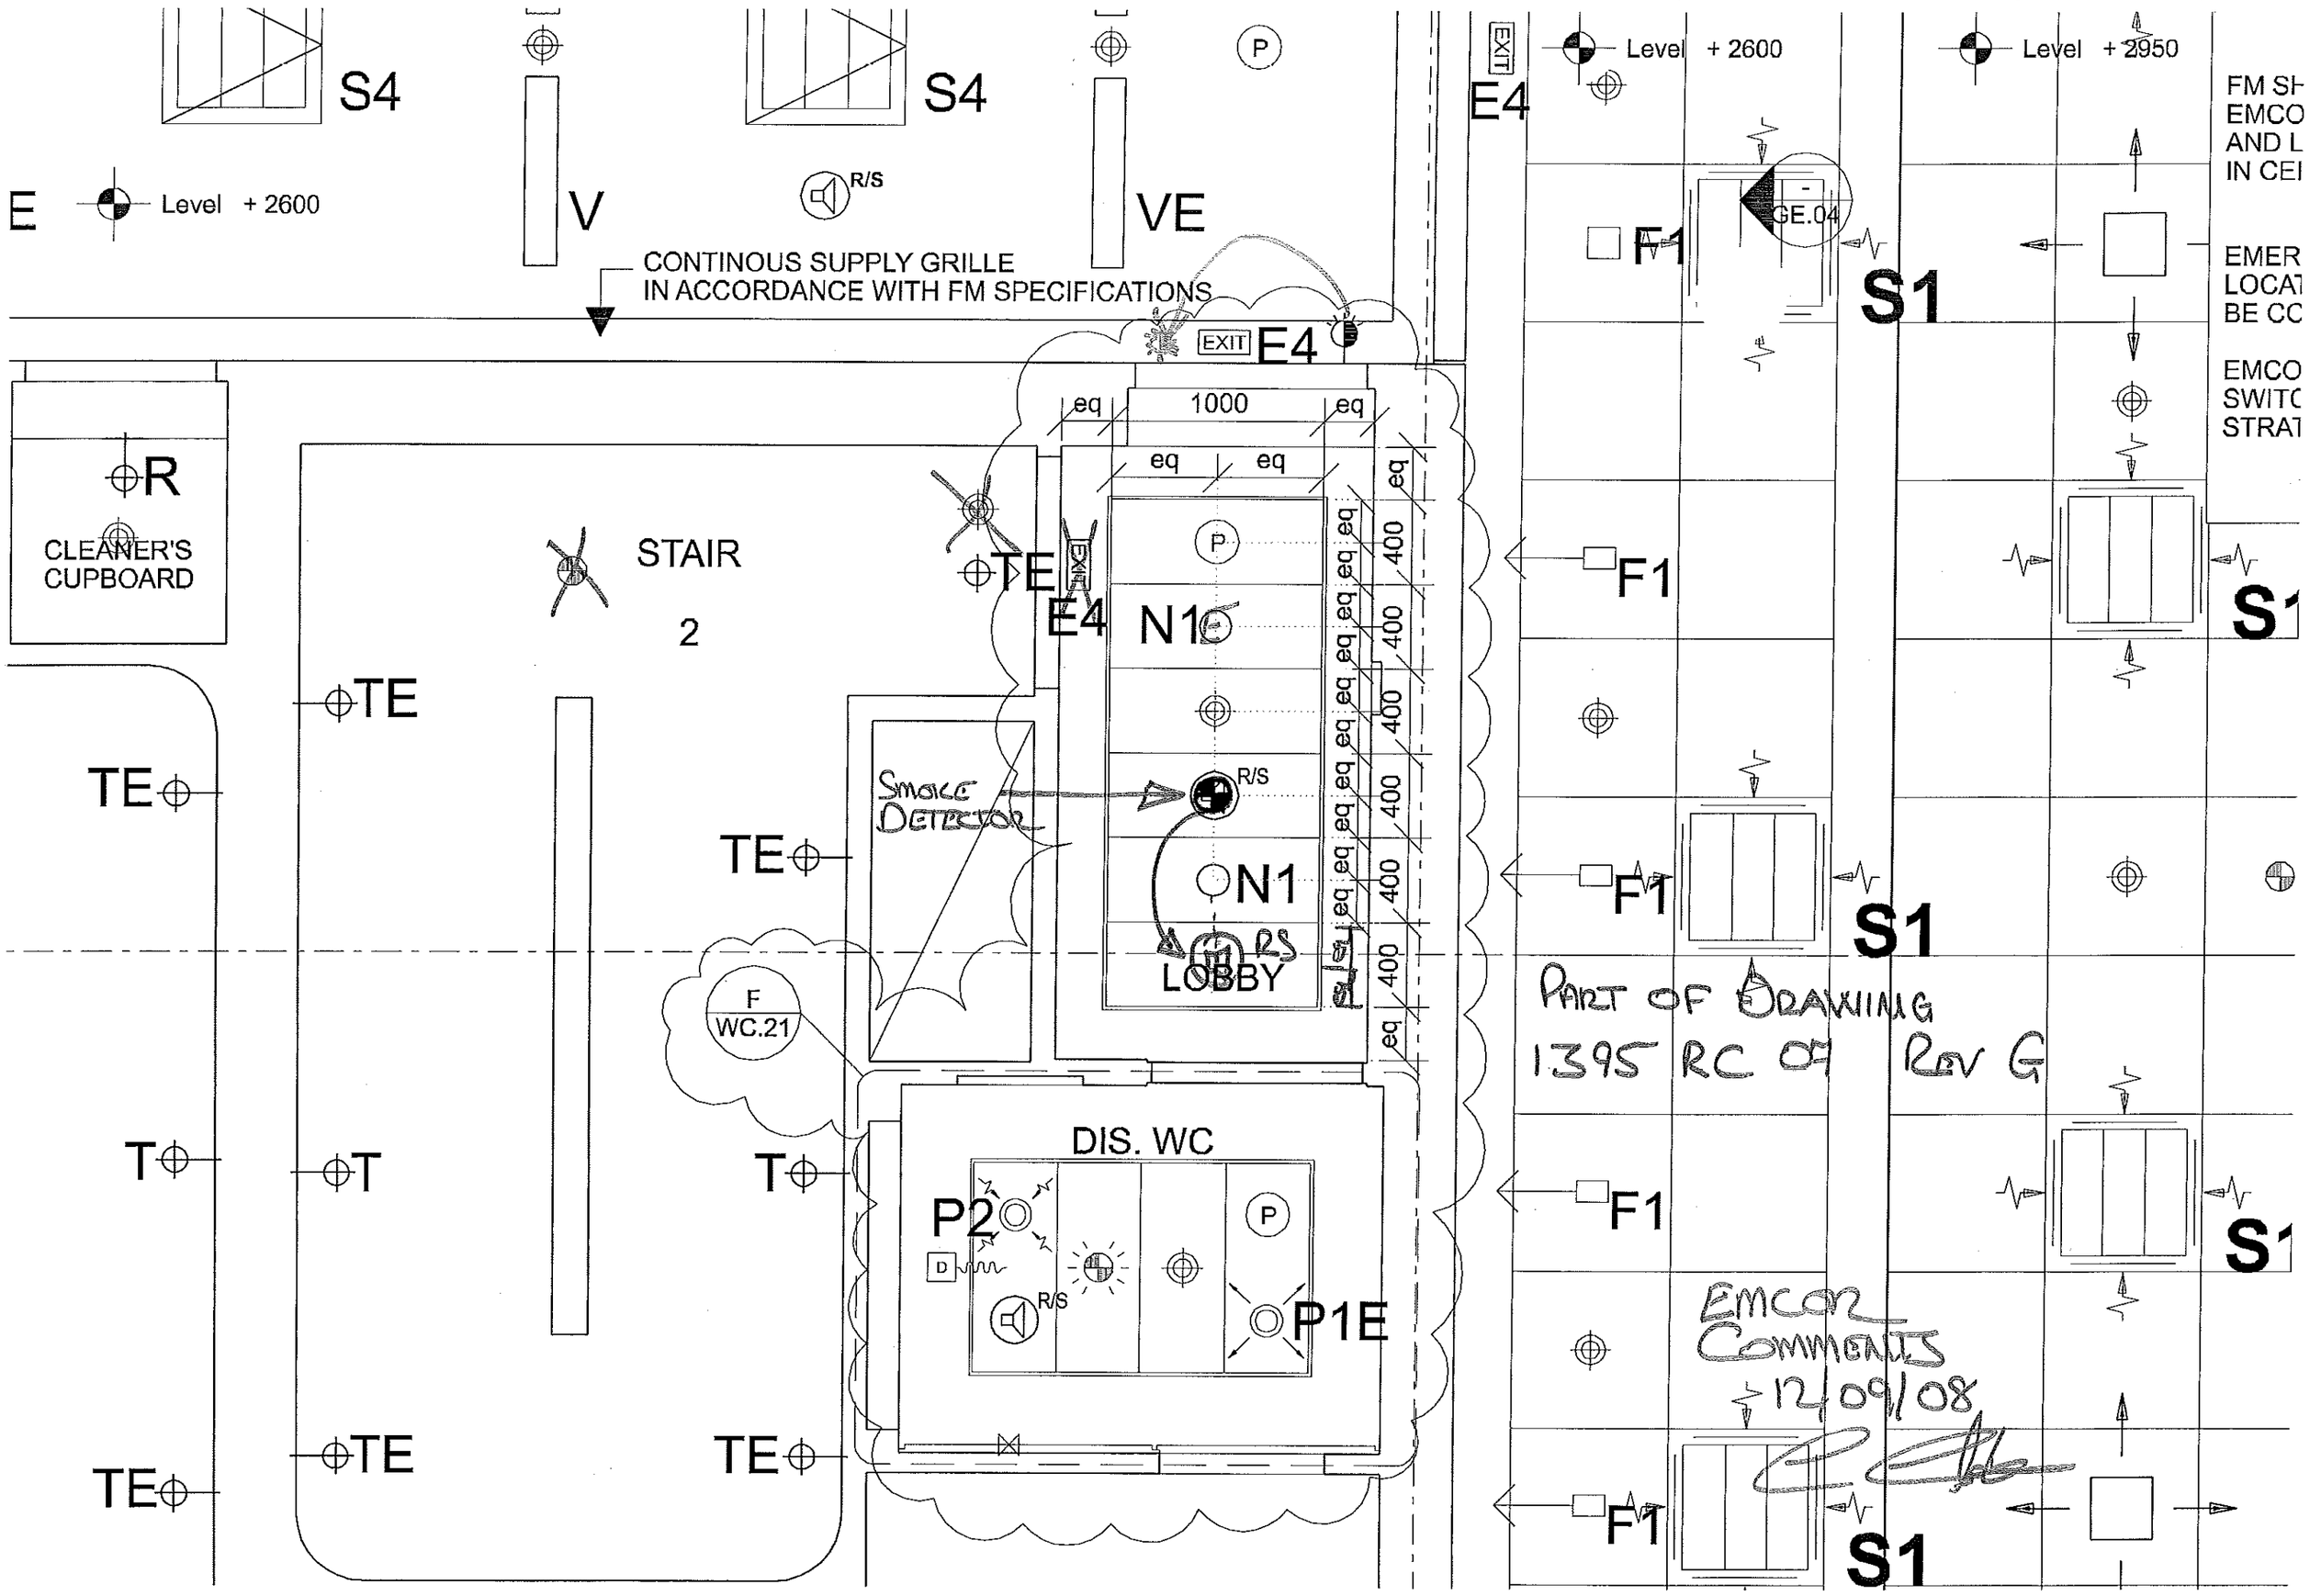

S4
S4
E
Level + 2600
V
R/S
VE
P
CONTINOUS SUPPLY GRILLE
IN ACCORDANCE WITH FM SPECIFICATIONS
EXIT
E4
Level + 2600
Level + 2950
GE.04
F1
S1
FM SH
EMCO
AND L
IN CEI
EMER
LOCAT
BE CC
EMCO
SWITC
STRAT
R
CLEANER'S
CUPBOARD
STAIR
2
TE
T
eq
1000
400
N1
LOBBY
Smoke Detector
RS
F
WC.21
DIS. WC
P2
D
P1E
Part of Drawing
1395 RC 07 Rev G
EMCOR
Comments
12/09/08