A1

A3

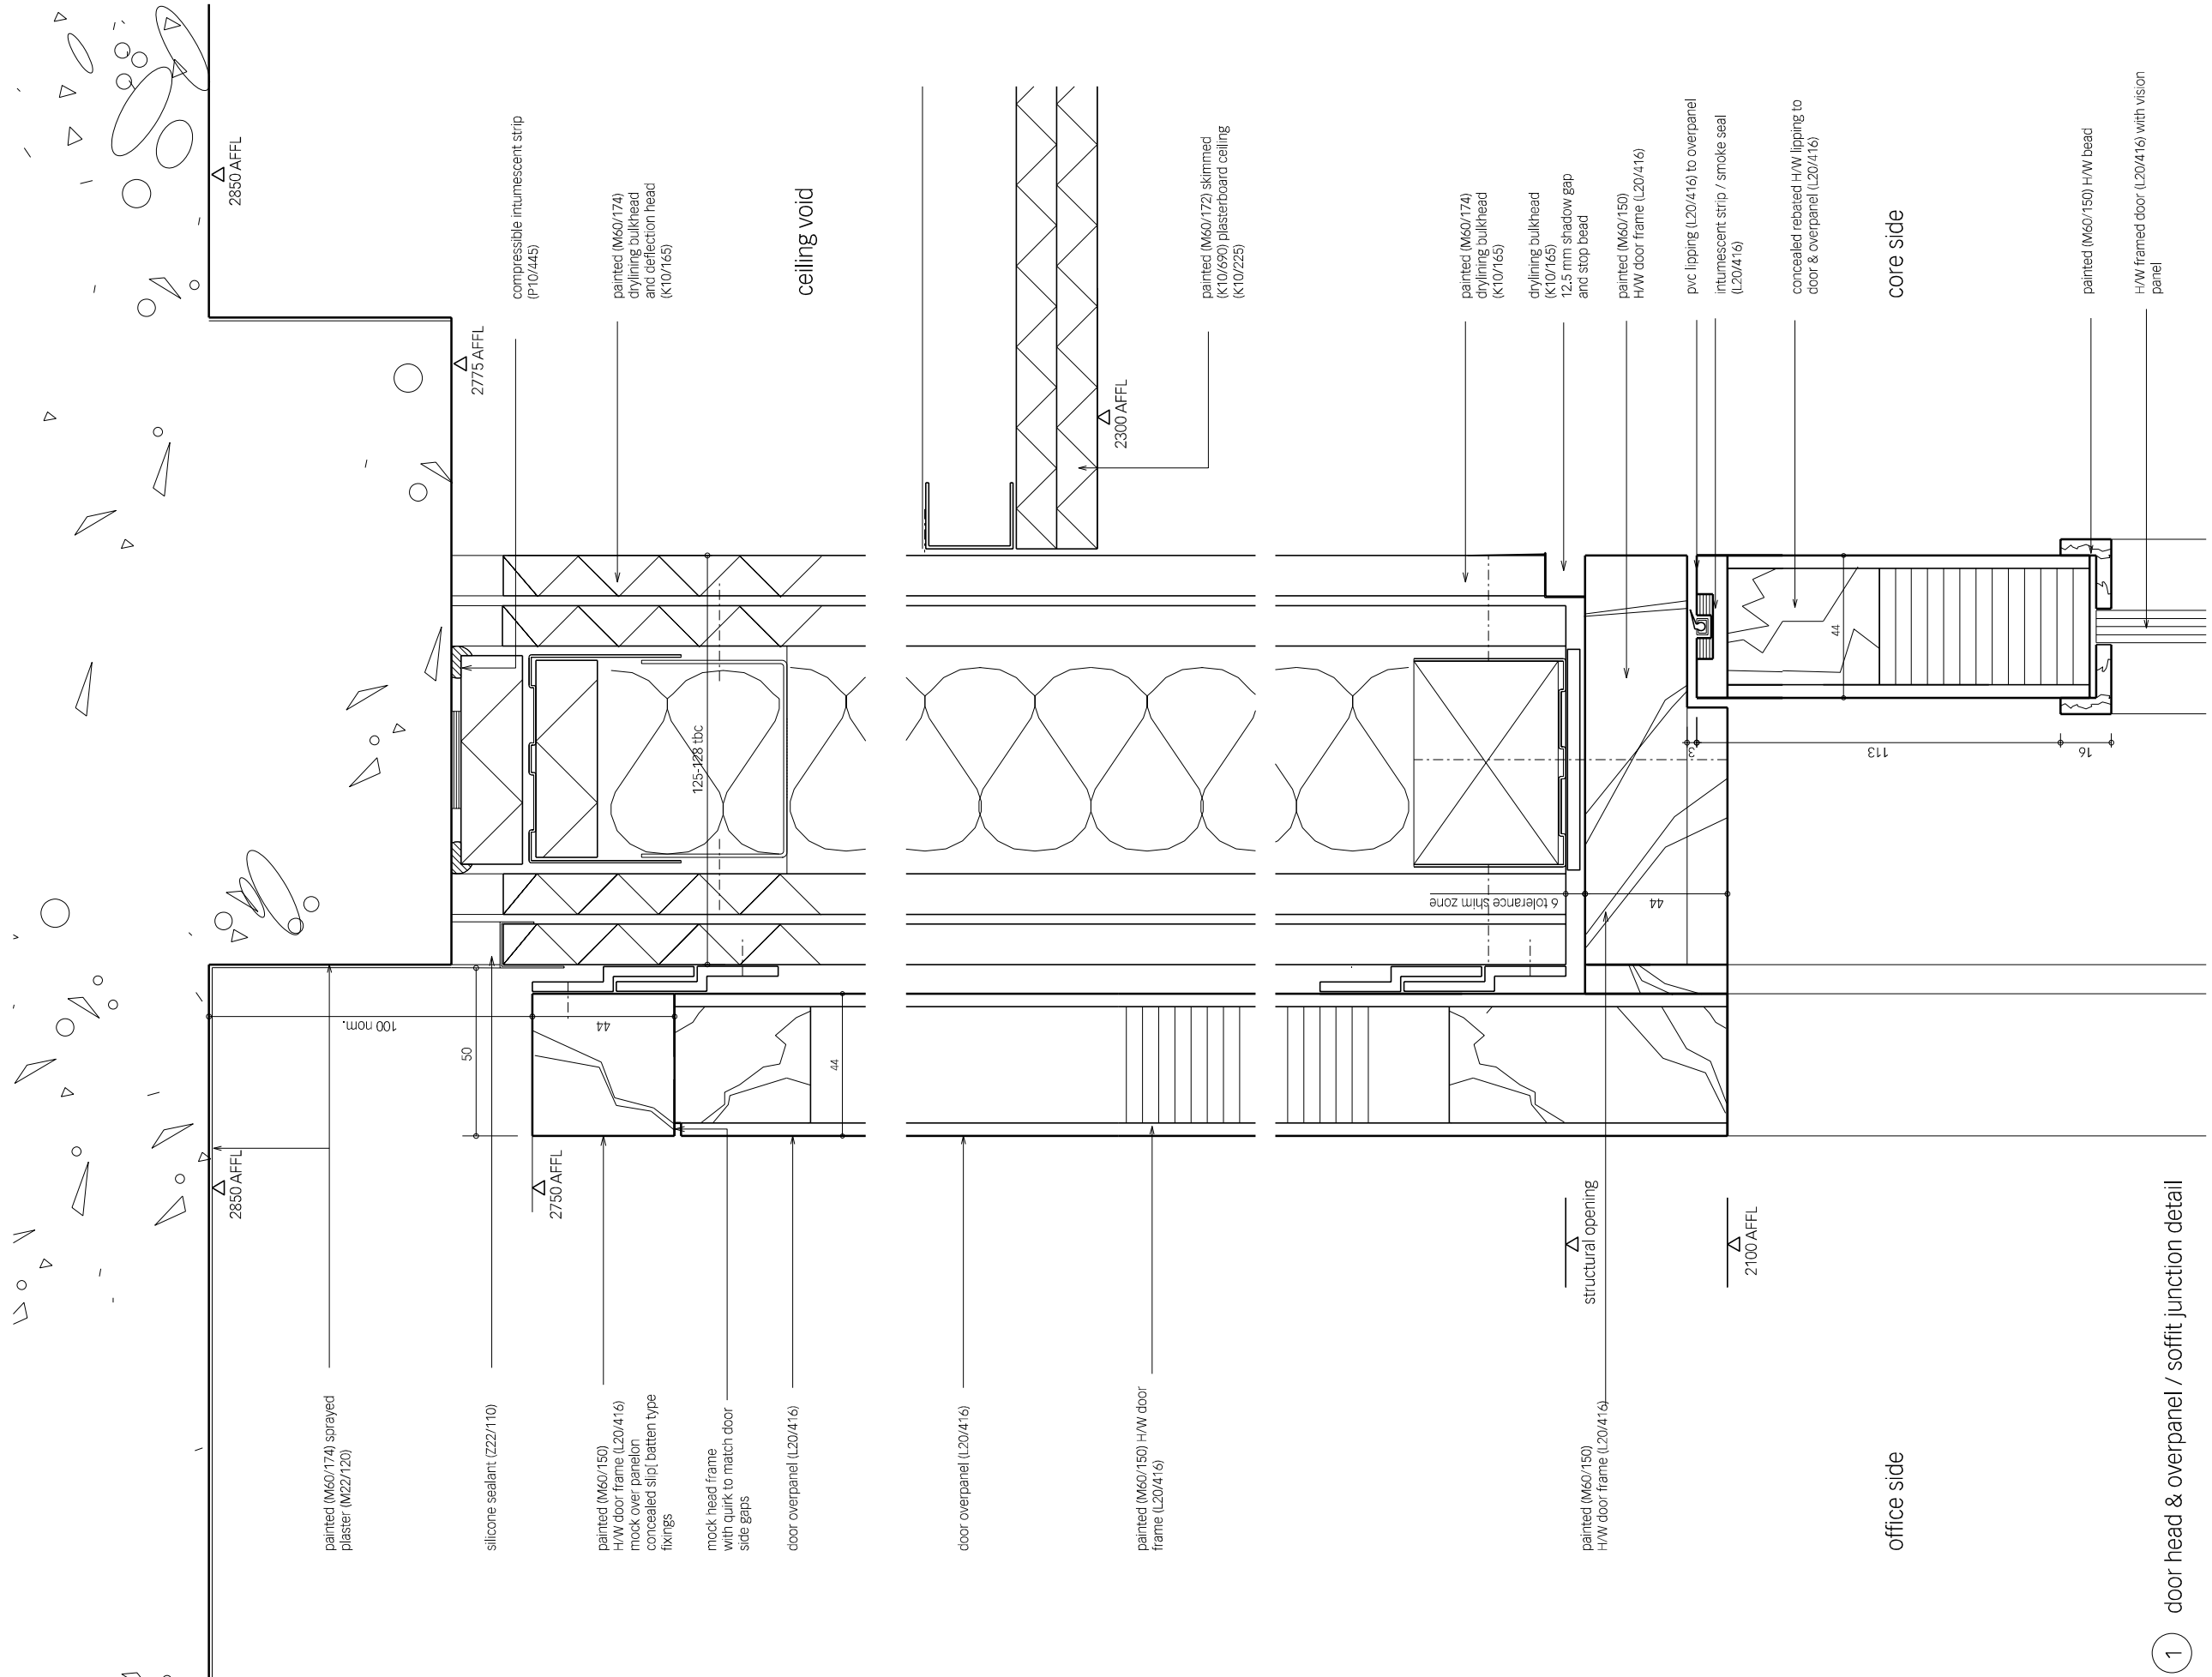

1 door head & overpanel / soffit junction detail

revisions	date	rev
pvc lipping to overpanel added, spec references added	23.06.06	A
Issued for construction.	23.07.07	B
overpanel detail revised to deal with revised concrete construction and Meica services redesign. Detail only applys to stair 1 lobby door.	14.03.08	C
overpanel detail revised to deal with separation of work packages and to have a proven fire rated PB construction at the door bulkhead/overpanel.	10.03.09	D

notes

Lugs to be fire protected to ensure that in a fire condition structural/fire integrity of door assembly is maintained.

This drawing is the property of Lifschutz Davidson Ltd. No disclosure or copy of it may be made without the written permission of Lifschutz Davidson Ltd.

key plan

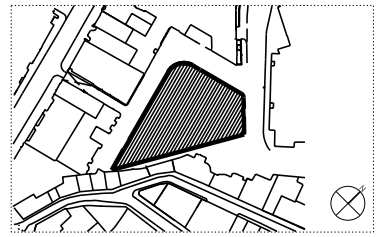

project

16-19 Gresse Street, London, W1

client

Derwent London

architect

Lifschutz Davidson Sandilands

Island Studios
22 St. Peter's Square
London W6 9NW
United Kingdom
T +44 (0)20 8600 4800
F +44 (0)20 8600 4700
mail@lds-uk.com

drawing title

typical core lobby door to stair 01 detail section

scale at A1	scale at A3	drawn	date
1:1	1:2	BR	02.06

job no.	drawing	rev.
0382 -A	A4211	D