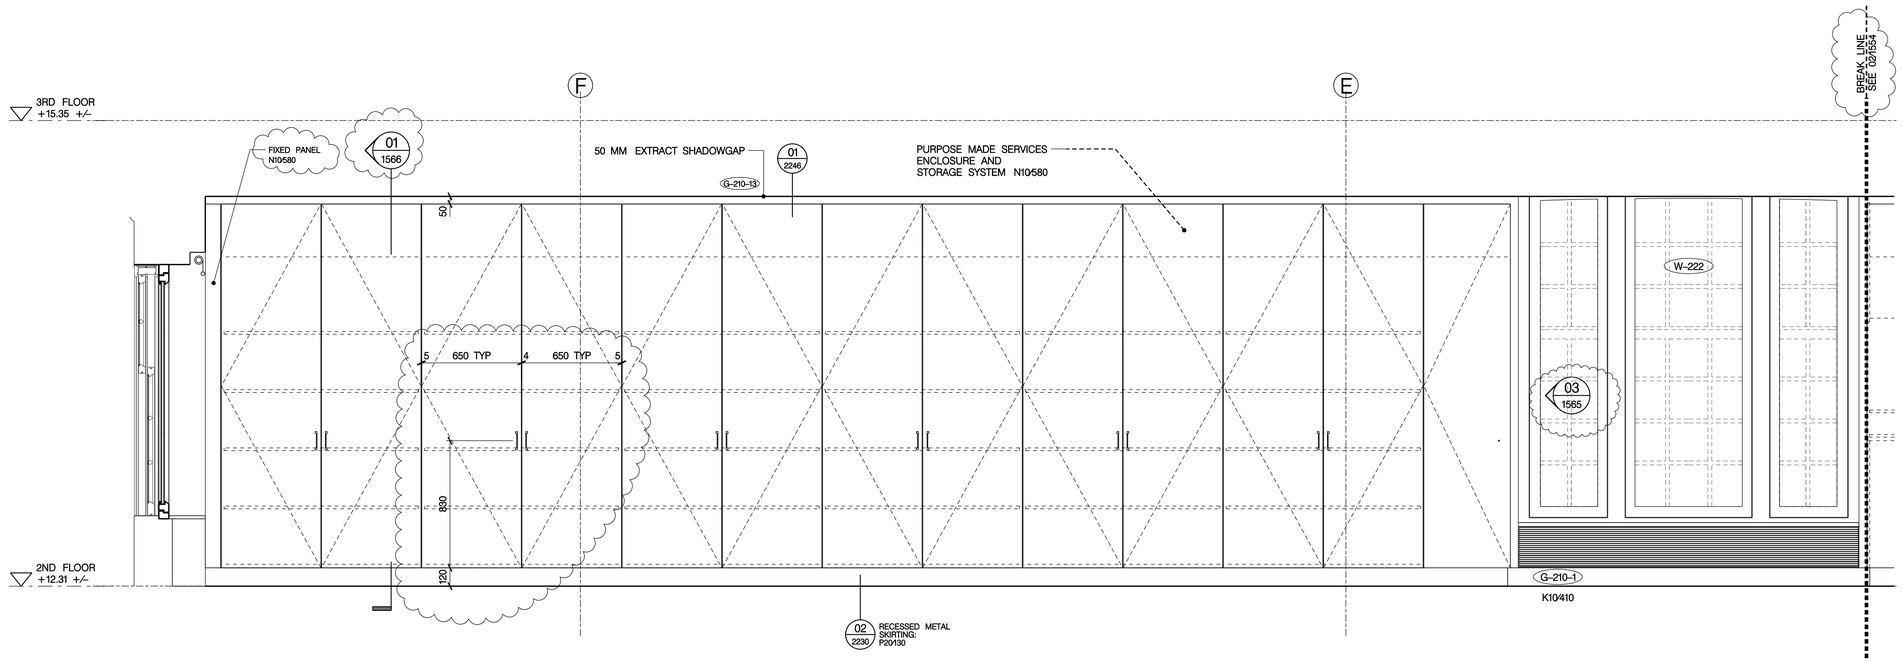

01 / 1565 — SECTION–ELEVATION LOOKING SOUTH
ROOM 210 – OFFICE

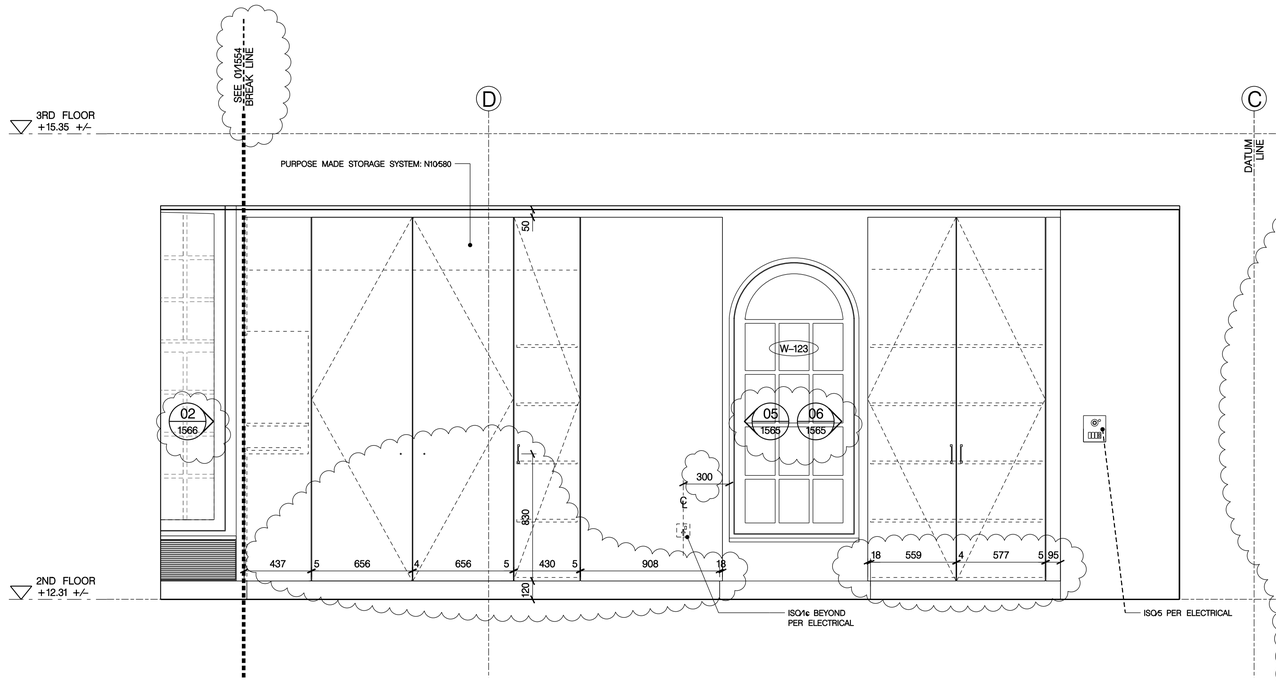

02 / 1565 — SECTION–ELEVATION LOOKING SOUTH
ROOM 210 – OFFICE

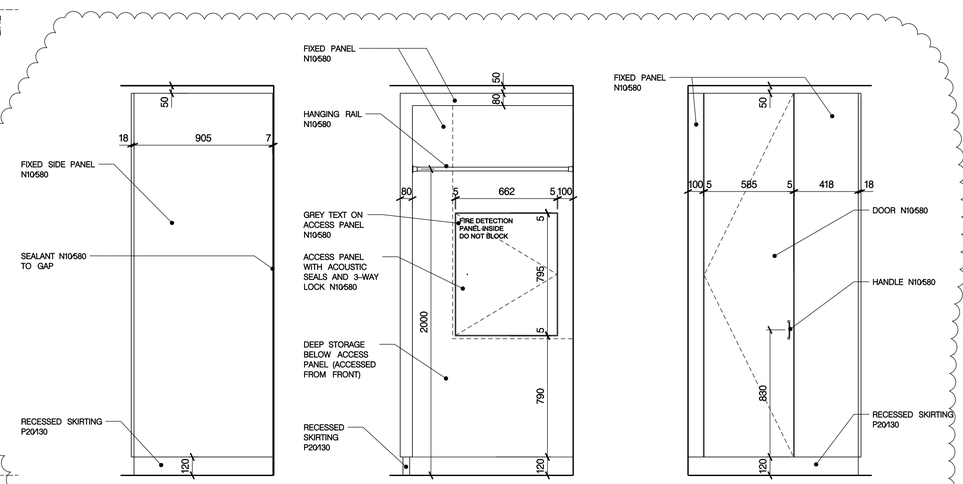

04 / 1565 — ELEVATION LOOKING EAST
ROOM 210 – OFFICE

05 / 1565 — ELEVATION LOOKING WEST
ROOM 210 – OFFICE

06 / 1565 — ELEVATION LOOKING EAST
ROOM 210 – OFFICE

GENERAL NOTES

GN1. DRAWINGS TO BE READ IN CONJUNCTION WITH ALL ENGINEERS' & SPECIALISTS' DRAWINGS & ALL SPECIFICATIONS.
GN2. DO NOT SCALE FROM THIS DRAWING.
GN3. ALL DIMENSIONS TO BE VERIFIED ON SITE. FIGURED DIMENSIONS TO TAKE PREFERENCE ON THOSE SCALED.
GN4. ALL LEVELS TO BE TO ORDNANCE DATUM UNLESS OTHERWISE SPECIFIED.
GN5. DRAWINGS ARE THE PROPERTY OF IAN RITCHIE ARCHITECTS LTD. AND ARE ISSUED ON THE CONDITION THEY ARE NOT REPRODUCED, RETAINED OR DISCLOSED TO ANY UNAUTHORISED PERSON, EITHER WHOLLY OR IN PART WITHOUT WRITTEN CONSENT OF IAN RITCHIE ARCHITECTS LTD.
GN6. ALL SERVICES SHOWN ARE INDICATIVE WORKS TO BE COORDINATED WITH BUILDERS WORK AND INSTALLATION DRAWINGS.

DETAIL ARRANGEMENT NOTES

1. REFER TO SHEETS IRAL–04xx, IRAL–05xx & IRAL–06xx FOR GENERAL ARRANGEMENTS AND ADDITIONAL NOTES AND DIMENSIONS.
2. REFER TO WSPS AND EOCS FOR STRUCTURAL, WSPD FOR UNDERGROUND DRAINAGE, KSAP FOR PUBLIC HEALTH, KSAM FOR MECHNICAL, KSAE FOR ELECTRICAL, KSAI FOR ICT.
3. FOR ACCESSORY MOUNTING, REFER TO IRAL–3000 AND IRAL–3001.
4. ALL DIMENSIONS TO FACE OF PLASTERBOARD UNLESS NOTED AS 'FINISHED'; SETTING OUT 'CRITICAL' WHERE NOTED

LEGEND

X / X00/xxx — WALL TYPE: REFER TO IRAL–2220 & 2221 FOR TYPICAL DETAILS
A–... / EA–... — ACCESS PANEL/EXTERIOR A.P. NO.: REFER TO SCHEDULE IRAL[K10]0001
D–... / ED–... — DOOR /EXTERIOR DOOR NO. REFER TO IRAL–2400, IRAL–2401
G–... — HEATING/VENTILATION GRILLE/GAP NO.: REFER TO SCHEDULE IRAL[K10]0002
W–... — WINDOW NO.: REFER TO SCHEDULE IRAL[L10]0001
FIRE SEPARATION RATING REFER TO IRAL–5000/IRAL–5001
[+/-XX] — ALLOWABLE TOLERANCE. NOTIFY CA OF BUILT DIMENSIONS
AMENDMENT — IN ABEYANCE

KEY PLAN SECOND FLOOR

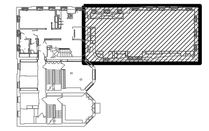

THE FOLLOWING ITEMS ARE IN ABEYANCE:

- LOCATIONS OF ALL MISC. FITTINGS ARE IN ABEYANCE.
- SETTING OUT DIMENSIONS OF FITTED FURNITURE
- AS OTHERWISE NOTED.

Rev	Date	By	Description
K01	19.05.09	CR	Added partial elevations 03, 04, 05, 06, revised fitted furniture.
K01	18.03.09	OS	Annotations/dimensions/references revised/added. Detailed setting out added. Fitting wall updated. Grille added.
K00	19.01.09	OS	Stage K Issue
E00	21.03.08	TM	Detail/annotation added.

Job Title
NORTH HOUSE

Drawing Title
Detail Arrangements
Room 210
Sheet 6

IAN RITCHIE ARCHITECTS ©
110 Three Colt Street London E14 8AZ
Tel: 020 7338 1100 Fax: 020 7338 1199

0 200mm 400mm 600mm 800mm

Status: CONSTRUCTION

Scale	Date	
1:20 [A1]	20.12.07	
Drawn: BF	Checked: TM	Approved: AS
Job No: 560	Drawing No: IRAL–1565	Rev: K02