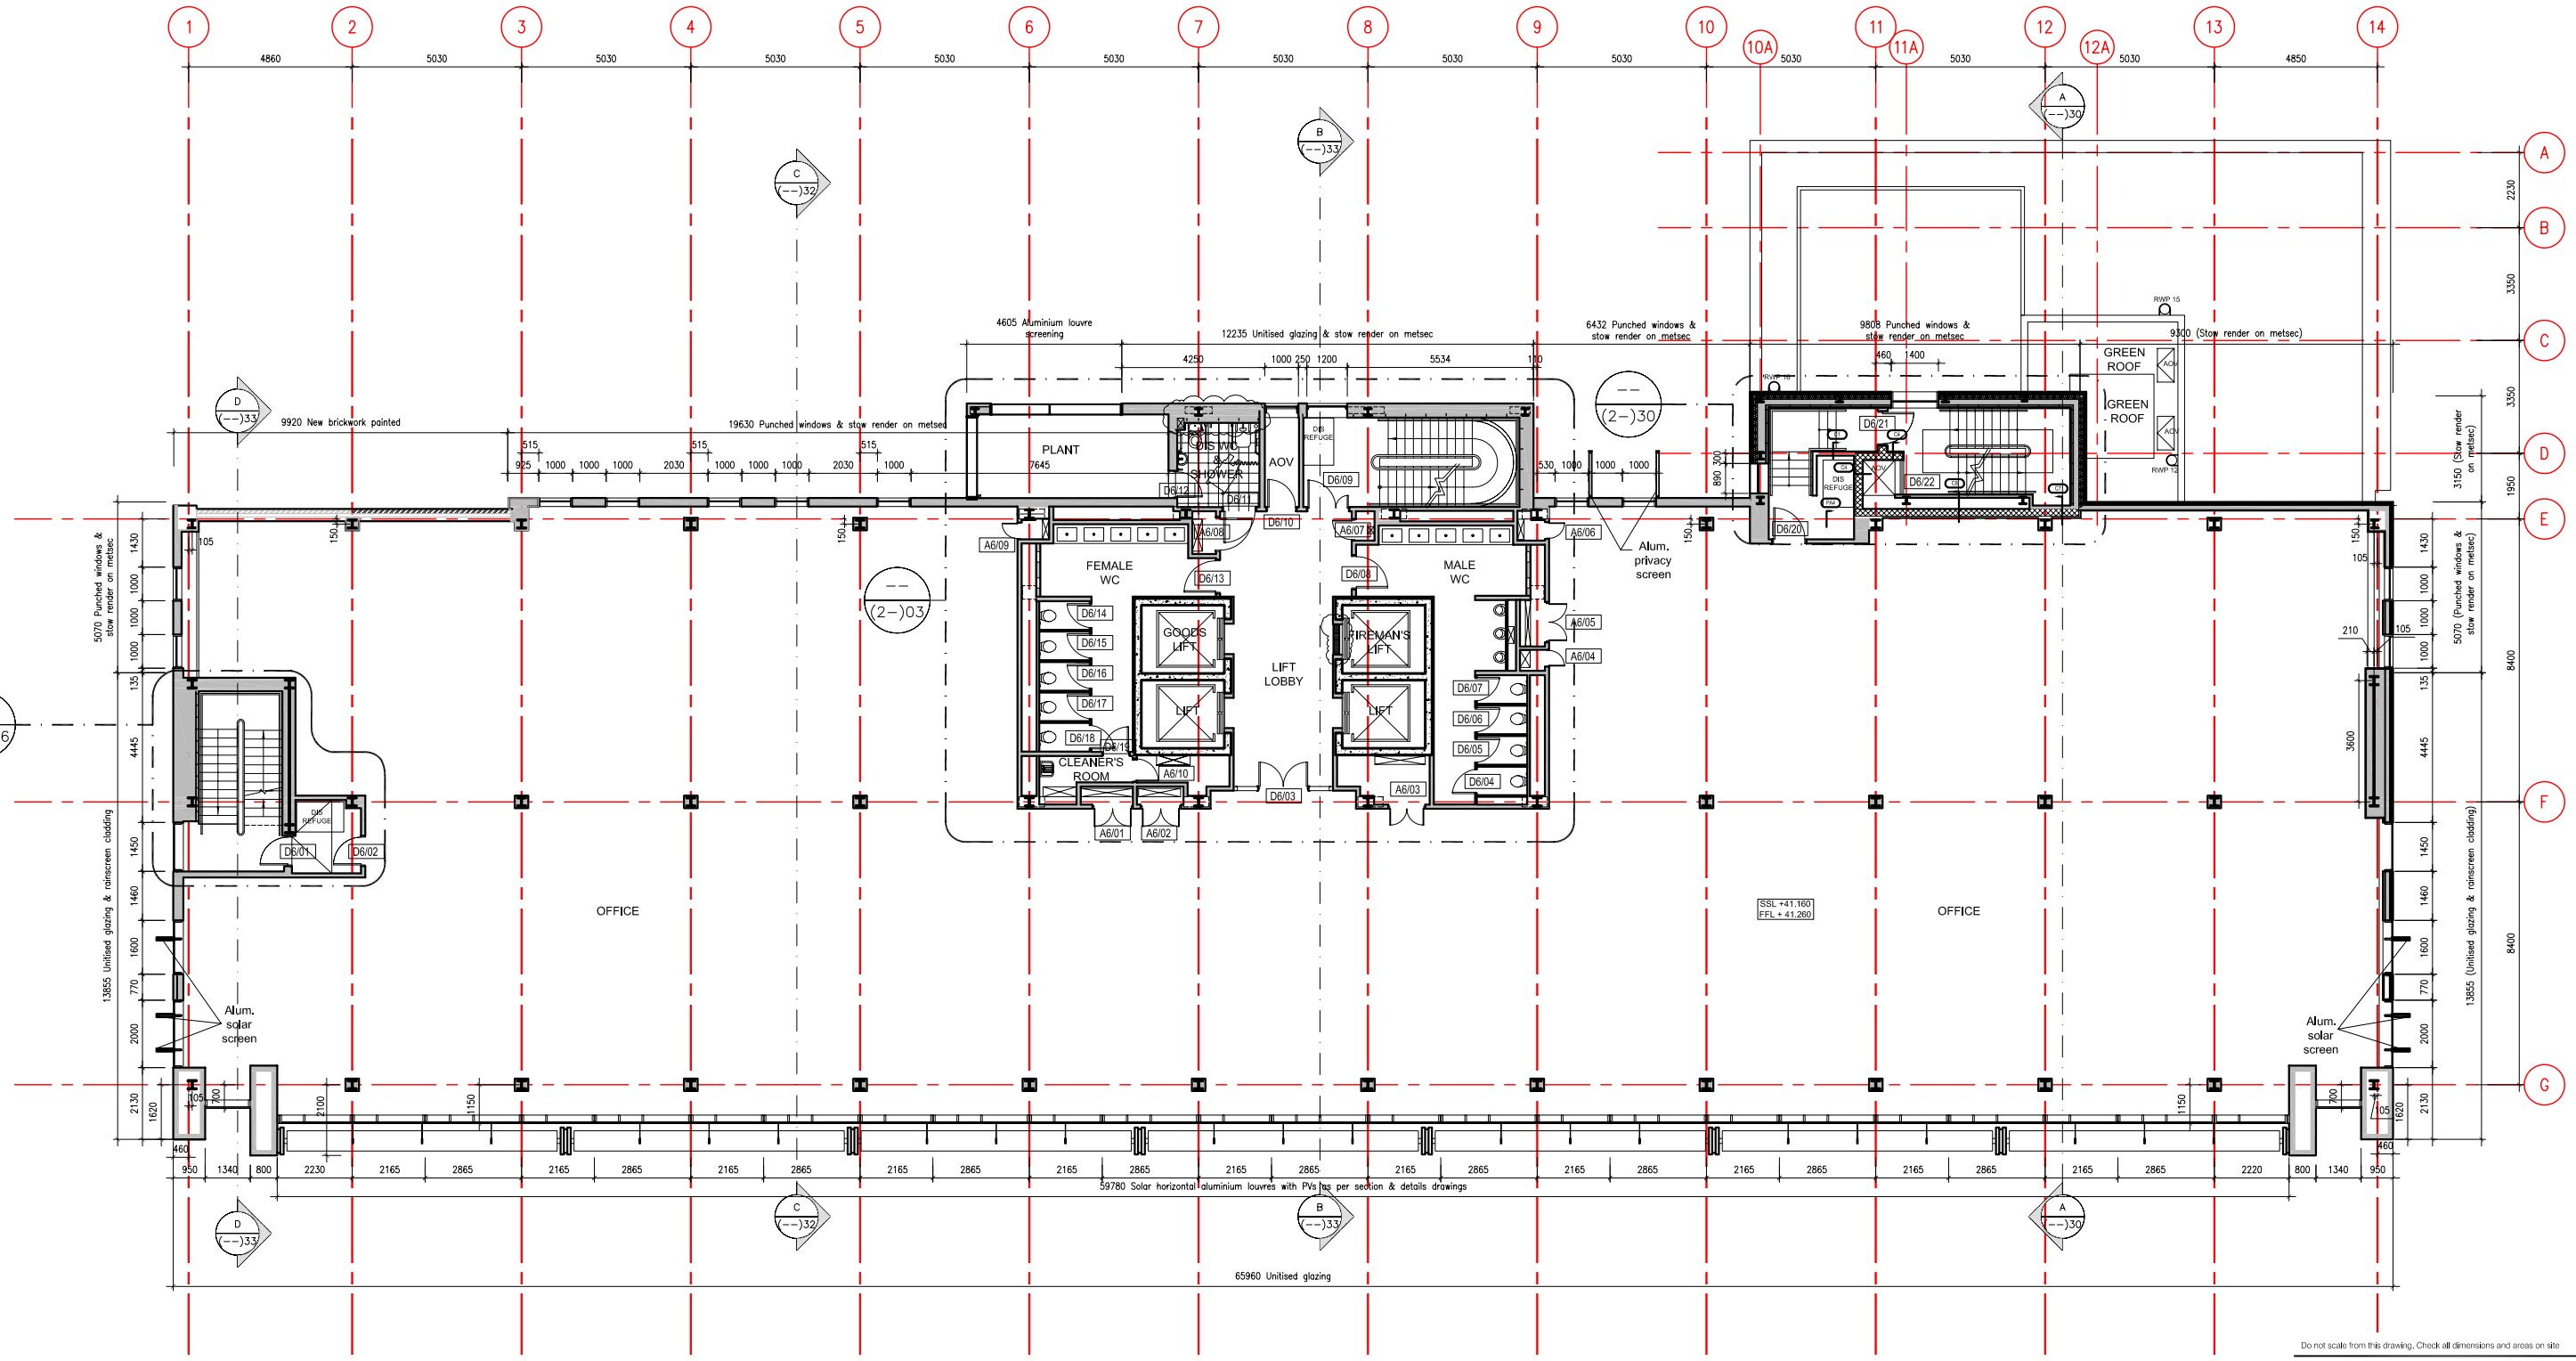


NOTE
Existing columns dimensions & slab edge subject to post strip-out survey.
External wall subject to detail design.

| | | | | |
|---|---|---|---|---|
| J | Duct in dis toilet revised. Lift drainage revised | 25.04.2008 | AP | CM |

| Rev | Notes | dd.mm.yyyy | By | Issue |
|---|---|---|---|---|
| H | Issued for construction. Dims added. Levels indicated. Core 1 steel structure shown Stair 3 window moved. | 19/02/2008 | ER | CM |
| G | Dims added. Conc. cols to core 1 stair shown. | 07/02/2008 | IT | CM |
| F | Green roof note added. | 31/01/2008 | CM | MP |
| E | New walls shown hatched. Columns on grid G moved, Text revised | 14/11/2007 | IT | MP |
| D | Door refs added. | 22/10/2007 | AP | MP |
| C | Issued for tender. Gridlines 1&14 revised. AOV shown. | 04/10/2007 | CM | MP |
| B | Issued for tender. 7th floor moved to (--)11 | 13/09/2007 | CM | MP |
| A | Stage D. Dims & refs added. | 31/08/2006 | CM | MP |
| / | Issued for information. | 18/08/2006 | CM | MP |

FOR CONSTRUCTION

Do not scale from this drawing. Check all dimensions and areas on site

darling associates
Greencoat House 15 Francis Street London SW1P 1DH
t: 020 7630 0500 f: 020 7630 9059 e: mail@darlingassociates.net

Project:
- 210 Pentonville Road
- London

Title:
- 6th Floor Office &
- 7th Floor Resi

| Project No: | Drawing No: | Revision: |
|---|---|---|
| * 6007 | * (--)10 | * J |

| Scale: | 1/100 @ A1 | 1/200 @ A3 | CAD File No: k:/6007/crnt/wrk/ |
|---|---|---|---|
| Date: 2006.07.19 | Drawn: CM | | Issue: MP |

The design is the copyright of darling associates