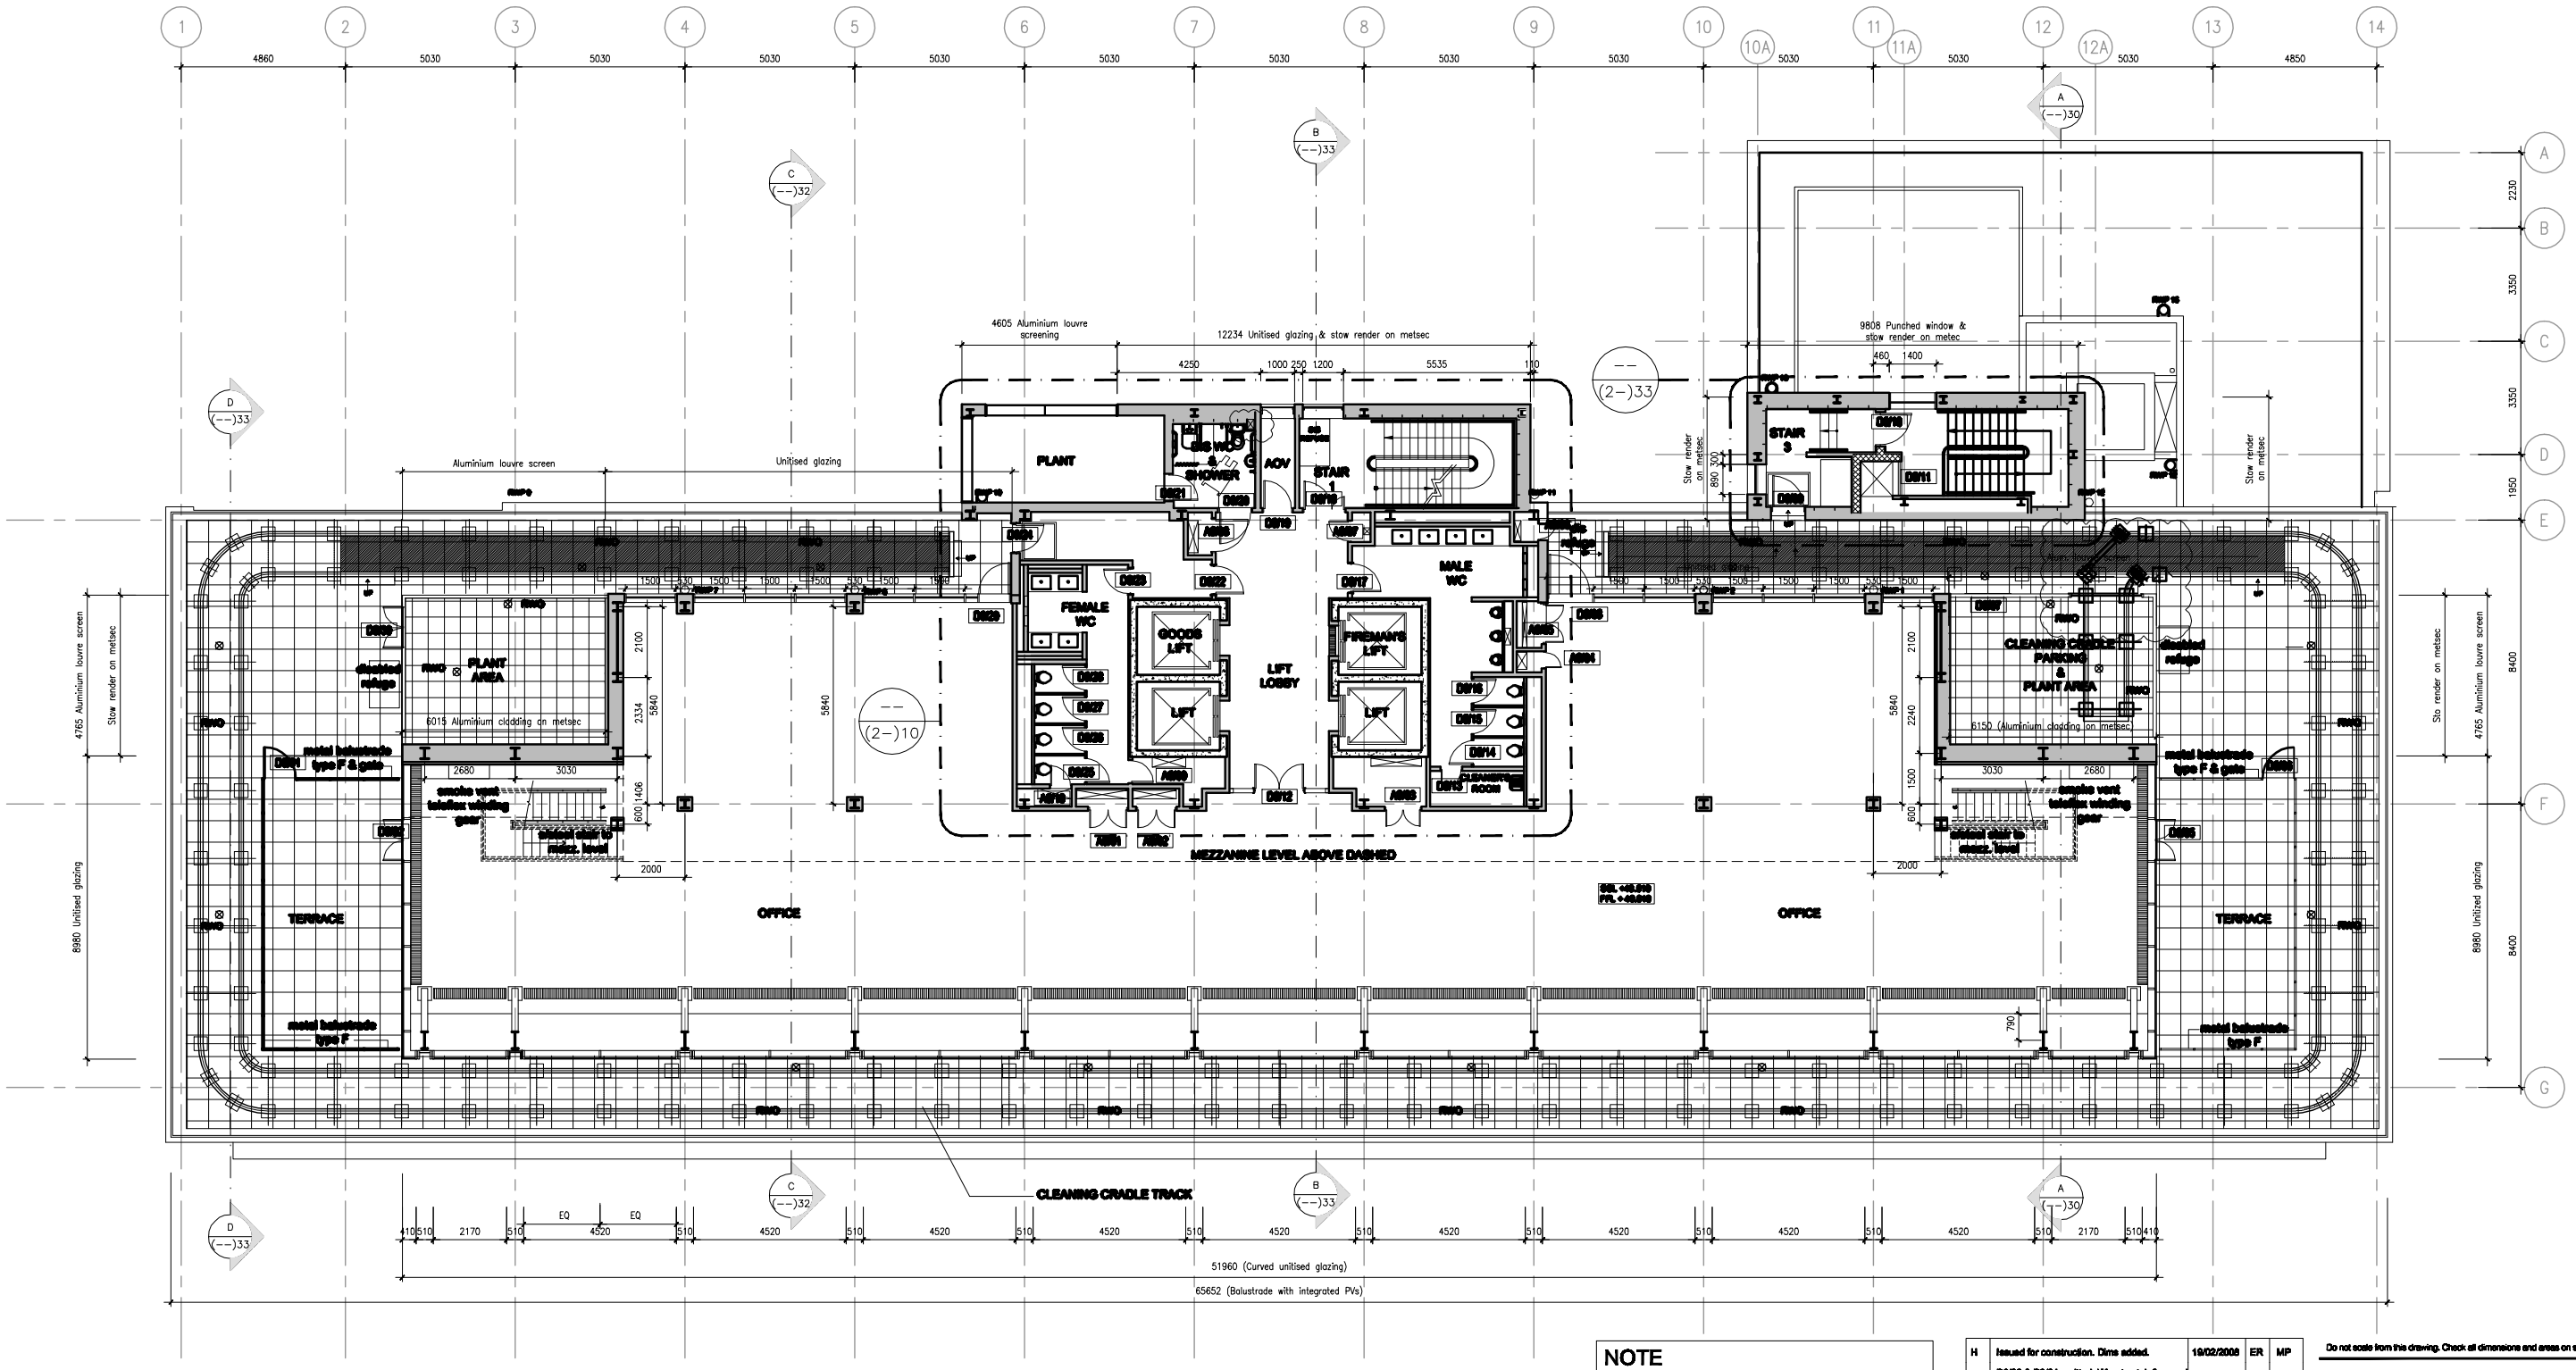


## NOTE

Existing columns dimensions & slab edge subject to post strip-out survey.
External wall subject to detail design.
RWO to connect to the 4 RWPs on north side.

| | | | | |
|---|---|---|---|---|
| L | Duct in dis toilet revised. plant room gates revised. craddle plinths amended to OCS | 10.09.2008 | IT | MP |
| K | Duct in dis toilet revised. Lift drainage revised. | 25.04.2008 | AP | MP |
| J | Disabled fittings shown to match note on drwg (2-)10 | 07/04/2008 | AP | MP |

| | | | | |
|---|---|---|---|---|
| H | Issued for construction. Dims added. D8/03 & D8/04 omitted. Wins to stair 3 moved. | 19/02/2008 | ER | MP |
| G | Steelwork to core 1 shown. TBC by S/E | 07/02/2008 | CM | MP |
| F | Louvre screen & gate replace with metal balustrade & gate. | 21/11/2007 | CM | MP |
| E | Rain water pipes added, Cross over added New walls shown hatched | 14/11/2007 | IT | CM |
| D | Door refs added. | 22/10/2007 | AP | MP |
| C | Issued for tender. Grid lines 1 & 14 rev. Rainwater routers to curved roof shown. | 04/10/2007 | CM | MP |
| B | Issued for tender. 10th Floor moved to (--15). Now showing 8th. | 13/09/2007 | CM | MP |
| A | Stage D. Dims & refs added. | 31/08/2007 | CM | MP |
| / | Issued for information. | 18/08/2006 | CM | MP |
| Rev | Notes | dd.mm.yyyy | By | Issue |

**FOR CONSTRUCTION**

Do not scale from this drawing. Check all dimensions and areas on site

darling associates
Greencoat House 15 Francis Street London SW1P 1DH
t: 020 7630 8600 f: 020 7630 8080 e: mail@darlingassociates.net

Project:
- 210 Pentonville Road
- London

Title:
- Eighth Floor Office &
- 10th Floor Resi Layout.

| Project No: | Drawing No: | Revision: |
|---|---|---|
| 6007 | (--)13 | L |

| | | | |
|---|---|---|---|
| Scale: 1/100@ A1 | 1/200@ A3 | CAD File No: k:/6007/cm/ | |
| Date: 2006.08.18 | Drawn: CM | Issue: MP | |

The design is the copyright of darling associates