DESIGN INTENT

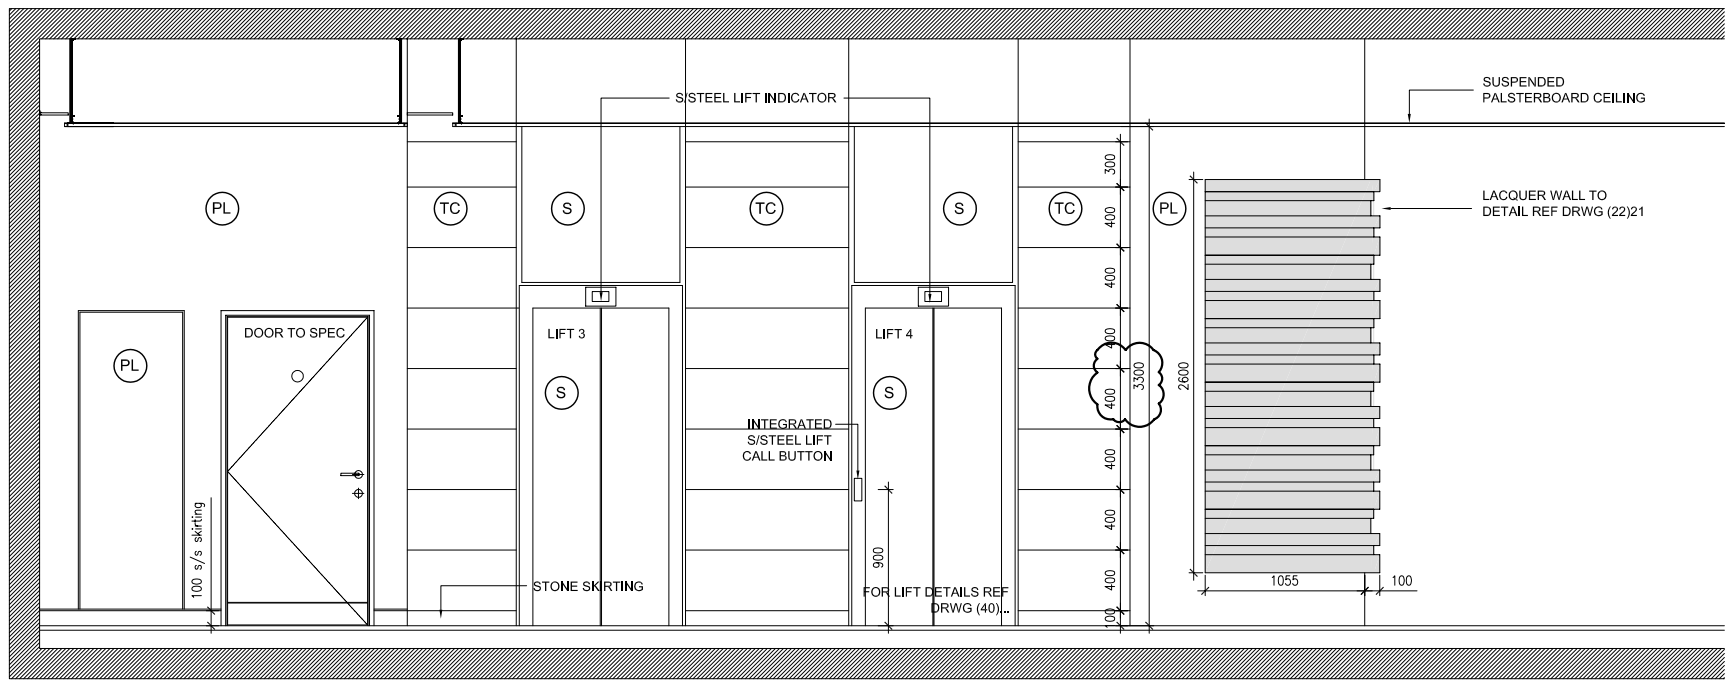

ELEVATION 1

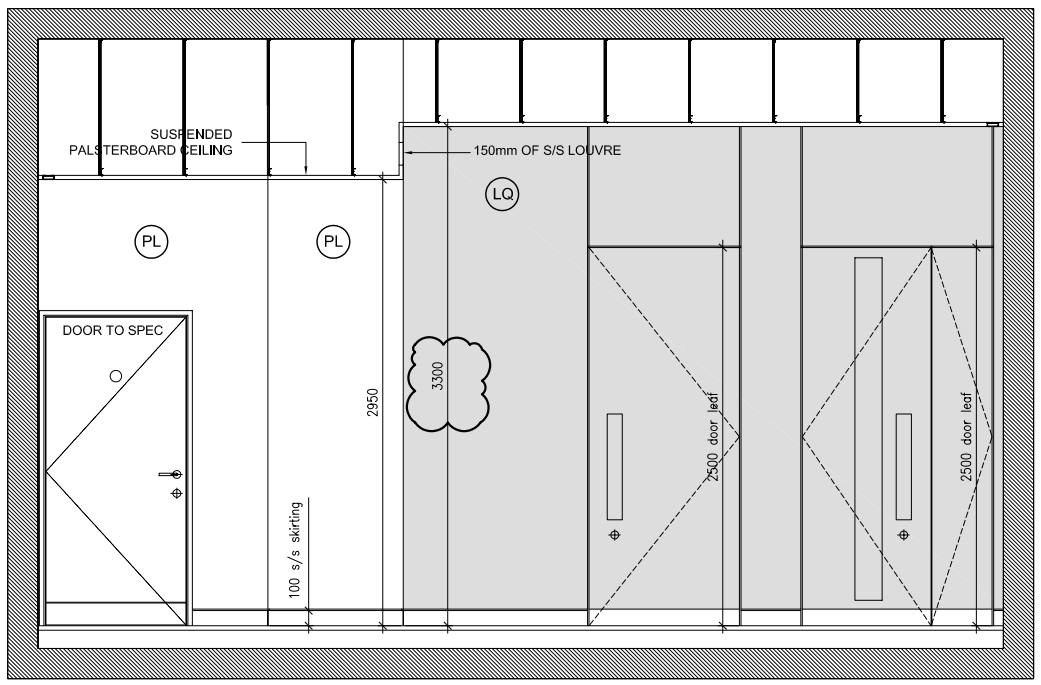

ELEVATION 3

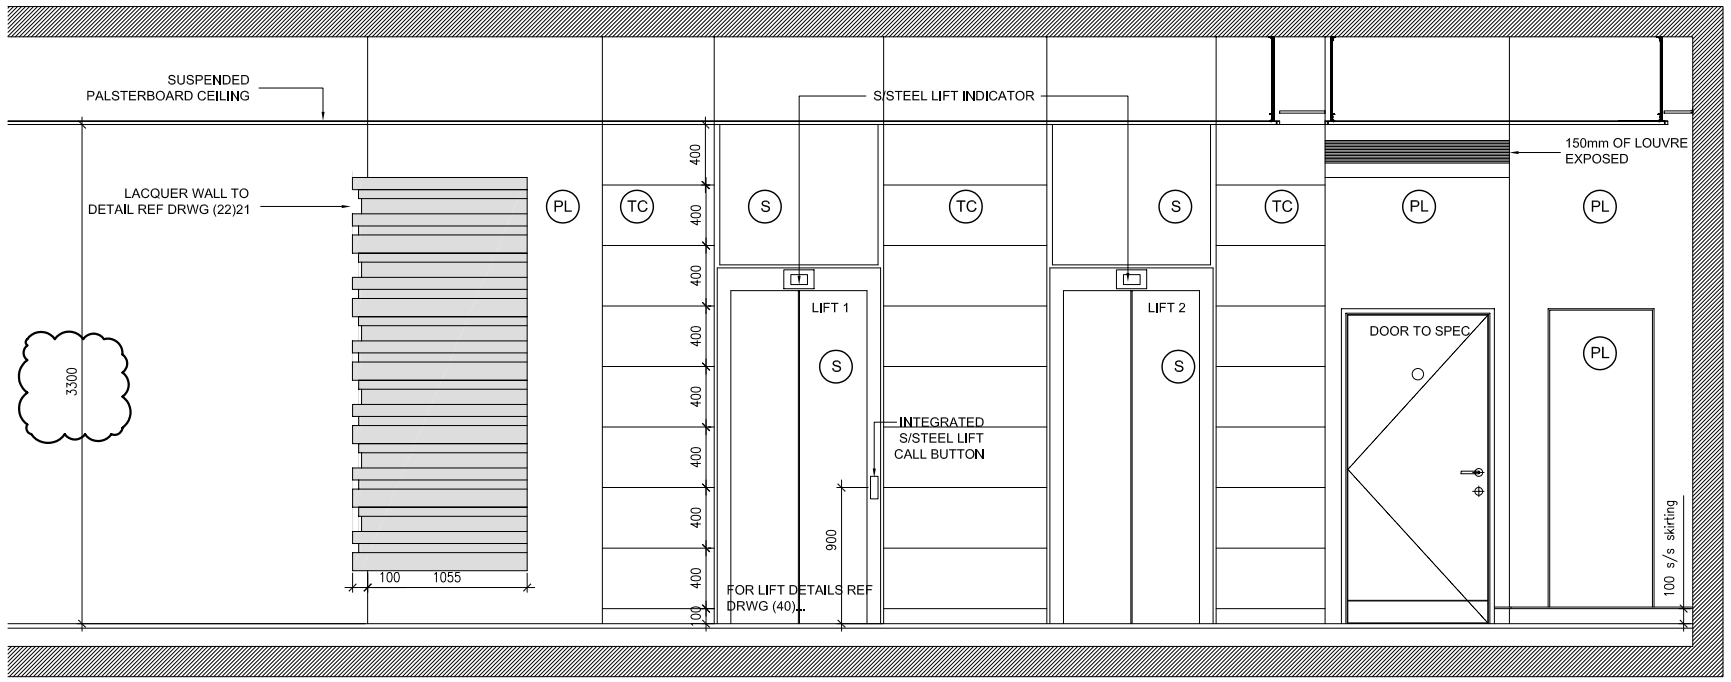

ELEVATION 2

MATERIALS KEY

TC
Stone cladding -
Spec clause - M40
LQ
Laquere panles
Spec Clause - N10
S
Stainless steel
Spec clause - M40
PL
White plasterboard
Spec clause - K10

D	Ceiling height revised.	2.10.2008	ap	mp
C	Issued for construction Lift door revised to suit Elite drawings	17.04.2008	ap	mp
B	Lift call button shown. Notes added.	30.11.2007	cm	mp
A	Dimentions added	19.10.2007	ap	cm
Rev	Notes	dd.mm.yyyy	By	Issue

FOR CPNSTRUCTION

Do not scale from this drawing. Check all dimensions and areas on site

darling associates

Greencoat House 15 Francis Street London SW1P 1DH
t: 020 7630 0500 f: 020 7630 9059 e: mail@darlingassociates.net

Project:

- 210 Pentonville Road
- London

Title:

- Elevations 1&2&3
- Lift lobby - ground floor

Project No:	Drawing No:	Revision:
6007	(22)06	D

Scale: 1/25@A1 1/50@A3		CAD File No: K:/6007/Current/tend/(22)
Date: 2006.09.01	Drawn: AP	Issue: MP

The design is the copyright of darling associates