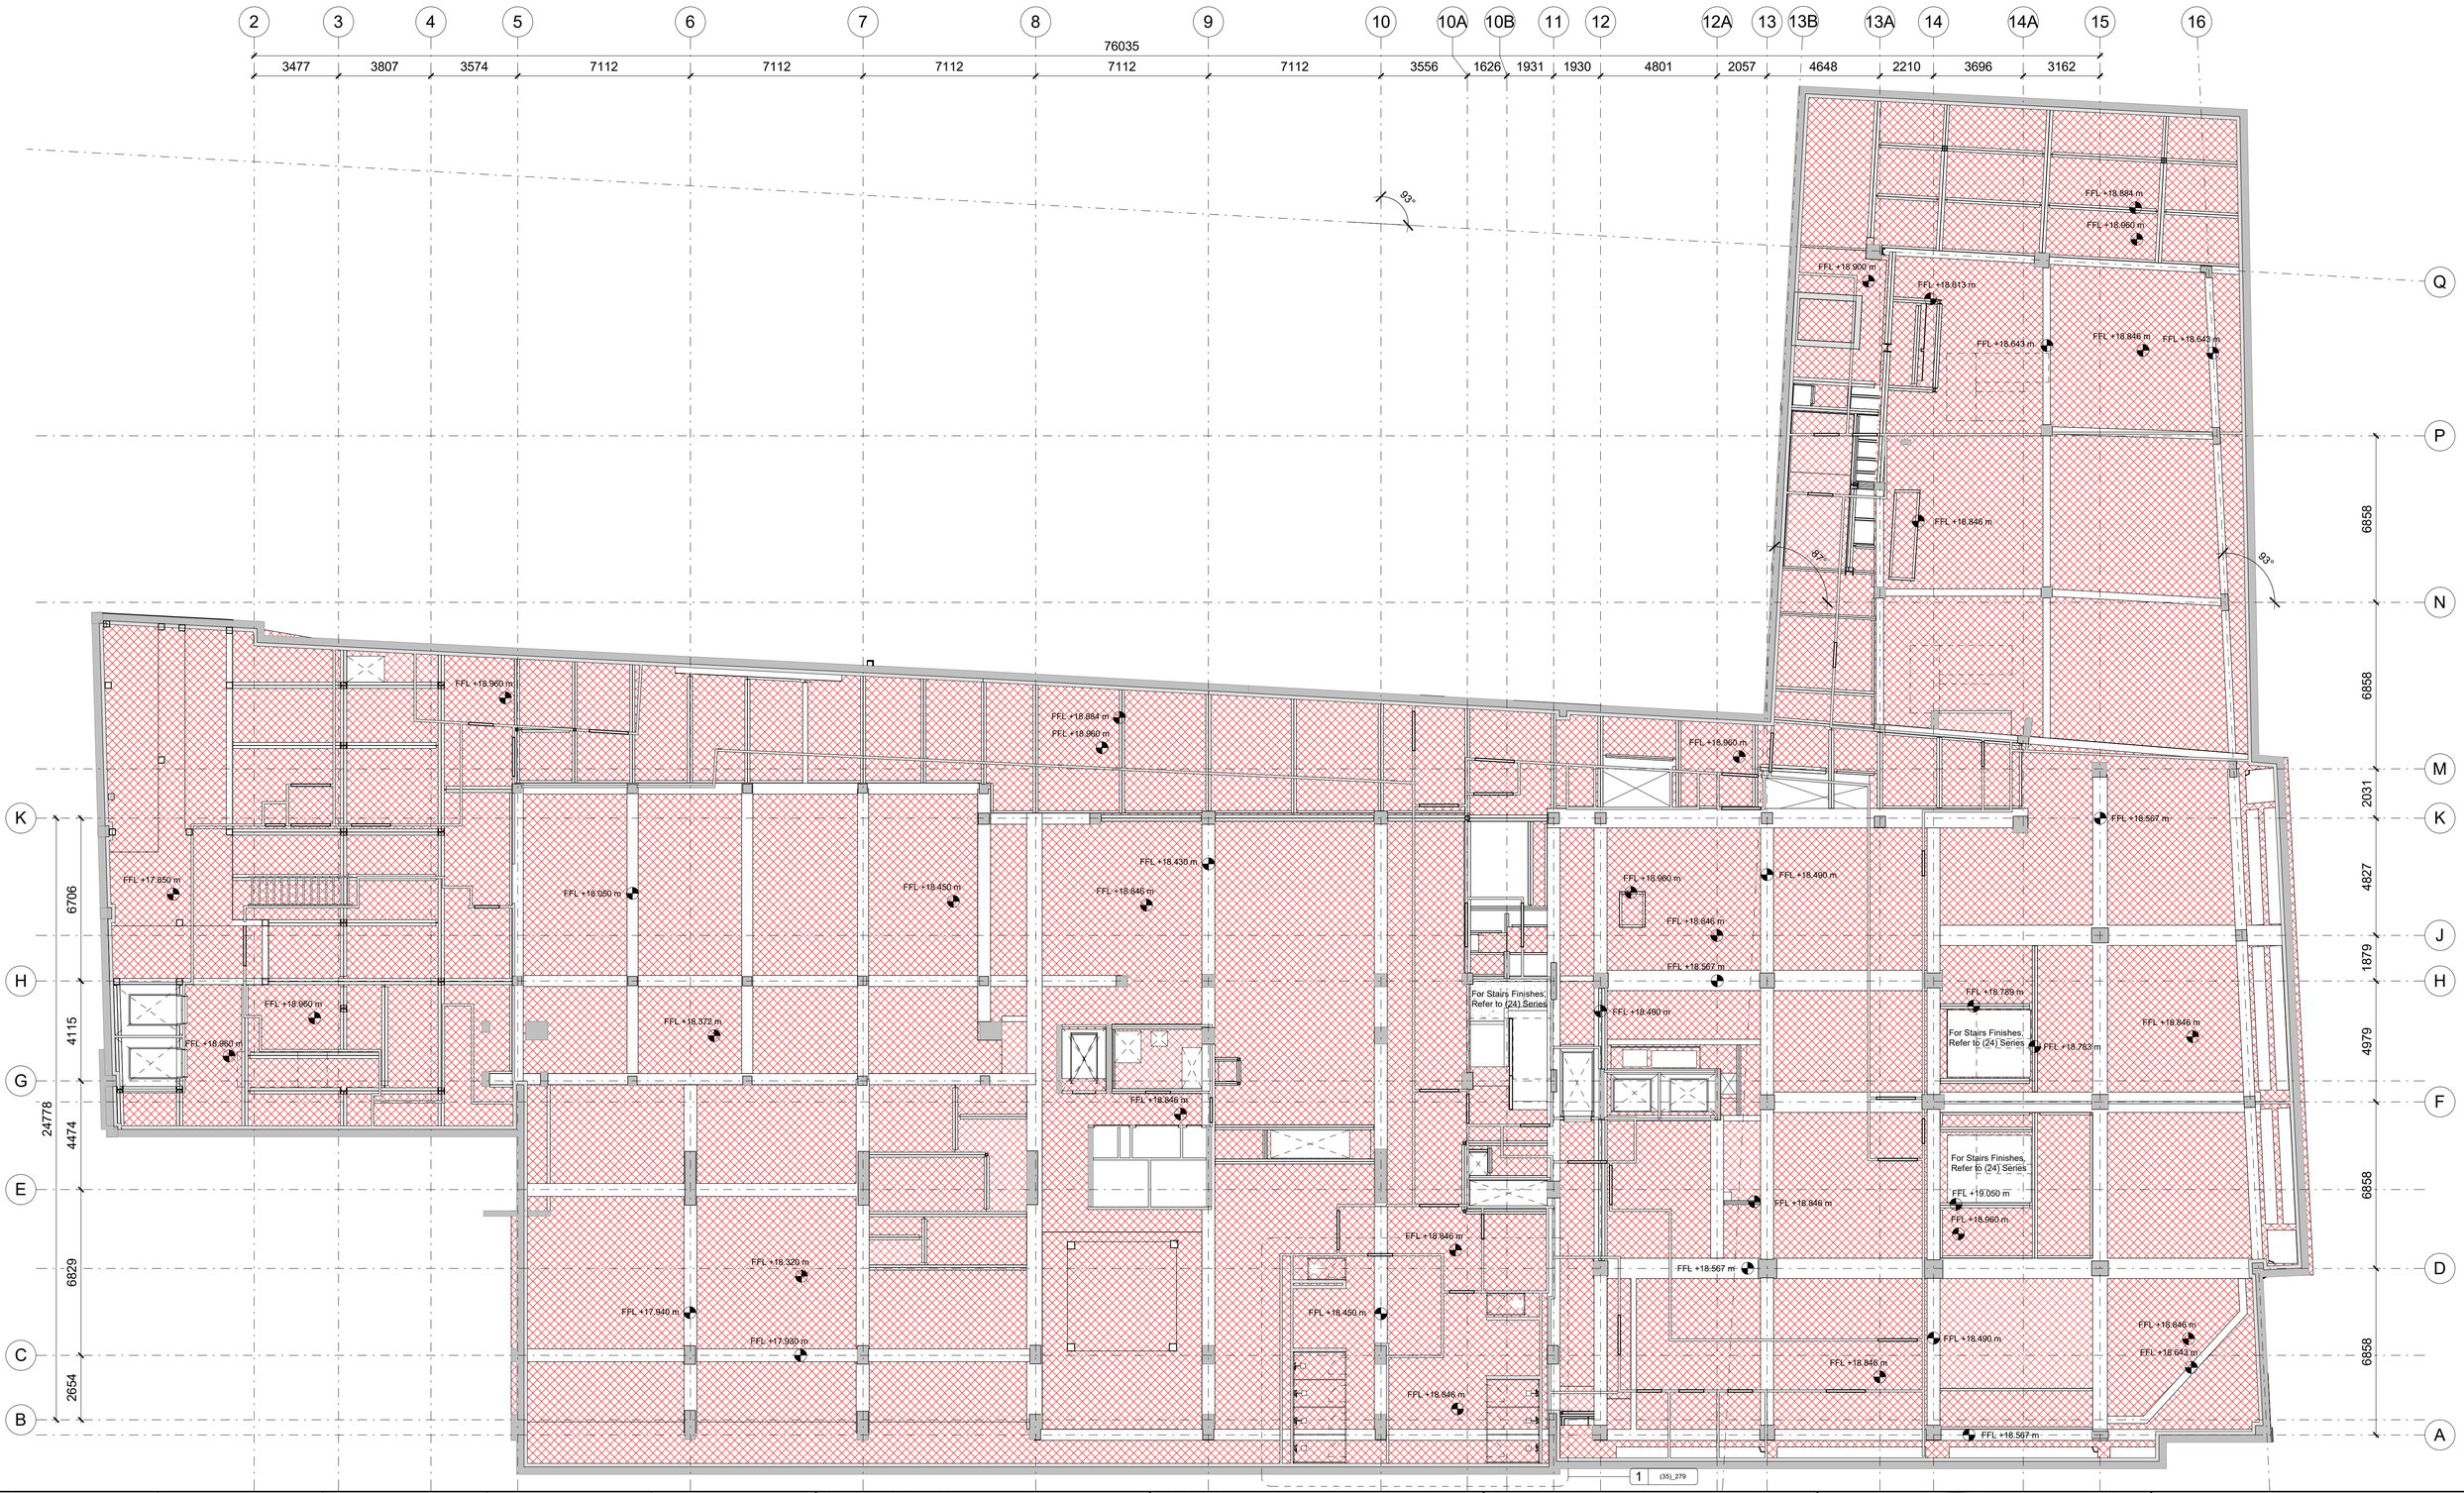

KEY

CLG-100
Plasterboard Soffit Lined Ceiling, White Painted Finish

CLG-200
Suspended Plasterboard Ceiling, White Painted Finish

CLG-201
Feature Ceiling with Timber Grid Batten in Lift Lobbies & Office W/Cs

CLG-202
Feature Illuminated Glass Ceiling To Office Reception

Concrete Soffit
For Scope Of Repairs Refer To S/E Information

Exposed Beams
For Specification of Beams Refer To S/E Information

NOTE:

REFER TO M&E (HPF) INFORMATION FOR SCOPE OF SERVICES.

REFER TO LIGHTING CONSULTANT (VISUAL ENERGY) FOR SCOPE OF SPECIALIST LIGHTING.

REV	DATE	DESCRIPTION
T01	09/03/20	STAGE 4 ISSUE

CONSULTANTS	
CLIENT:	CROSSTREE REAL ESTATE PARTNERS LLP
STRUCTURAL ENGINEER:	HEYNE TILLETT STEEL
MECHANICAL ENGINEER:	HURLEY PALMER FLATT
PROJECT MANAGER:	JACKSON COLES
COST CONSULTANT:	CORE FIVE LLP
HOTEL ARCHITECT:	DEXTER MOREN ASSOCIATES
SUSTAINABILITY CONSULTANT:	EIGHT ASSOCIATES
PLANNING CONSULTANT:	DP9
PROJECT MANAGER:	JACKSON COLES
ACOUSTIC CONSULTANT:	HANN TUCKER

NOTE

When this drawing is issued in uncontrolled CAD format it will be accompanied by a PDF version and is issued to enable the recipient to prepare their own documents / models / drawings for which they are solely responsible.
The recipient should report all drawing errors, omissions and discrepancies to the architect. All dimensions should be checked on site by the contractor and such dimensions shall be the contractor's responsibility.

Allford Hall Monaghan Morris Limited accepts no responsibility or liability for:-
- any use of this drawing by parties other than the party for whom it was prepared or for purposes other than those for which it was prepared
- any alterations or additions to or discrepancies arising out of changes to the background information on which the drawings are based that was current at the time of issue, and which occur to that information after it has been issued by AHMM
- any loss or degradation of the information held in this drawing resulting from the translation from the original file format to any other file format or from the recipients reading of it in any other programme or any version of the programme other than that which was used to prepare it
- the accuracy of survey information provided by others or for any costs, claims, proceedings and expenses arising out of reliance on such information
- any scaling from this drawing other than by the local planning authority solely for the purposes of the planning application to which it relates

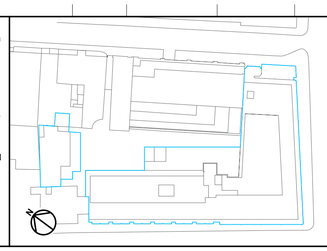

ALLFORD HALL MONAGHAN MORRIS
ARCHITECTS Ltd
MORELANDS, 5-23 OLD STREET LONDON EC1V 9HL
TEL 020 7251 5261 FAX 020 7251 5123 WEB WWW.AHMM.CO.UK

job title
BERKELEY STREET

drawing title / location
SOFFIT & CEILING FINISHES - BASEMENT 1 SCOPING RCP

drawn by	checked	scale	status
OU	BB	1 : 125@A1	TENDER

project	zone	source	classification	drawing no.	revision
16014		A	(35)_099		T01

© Allford Hall Monaghan Morris Limited