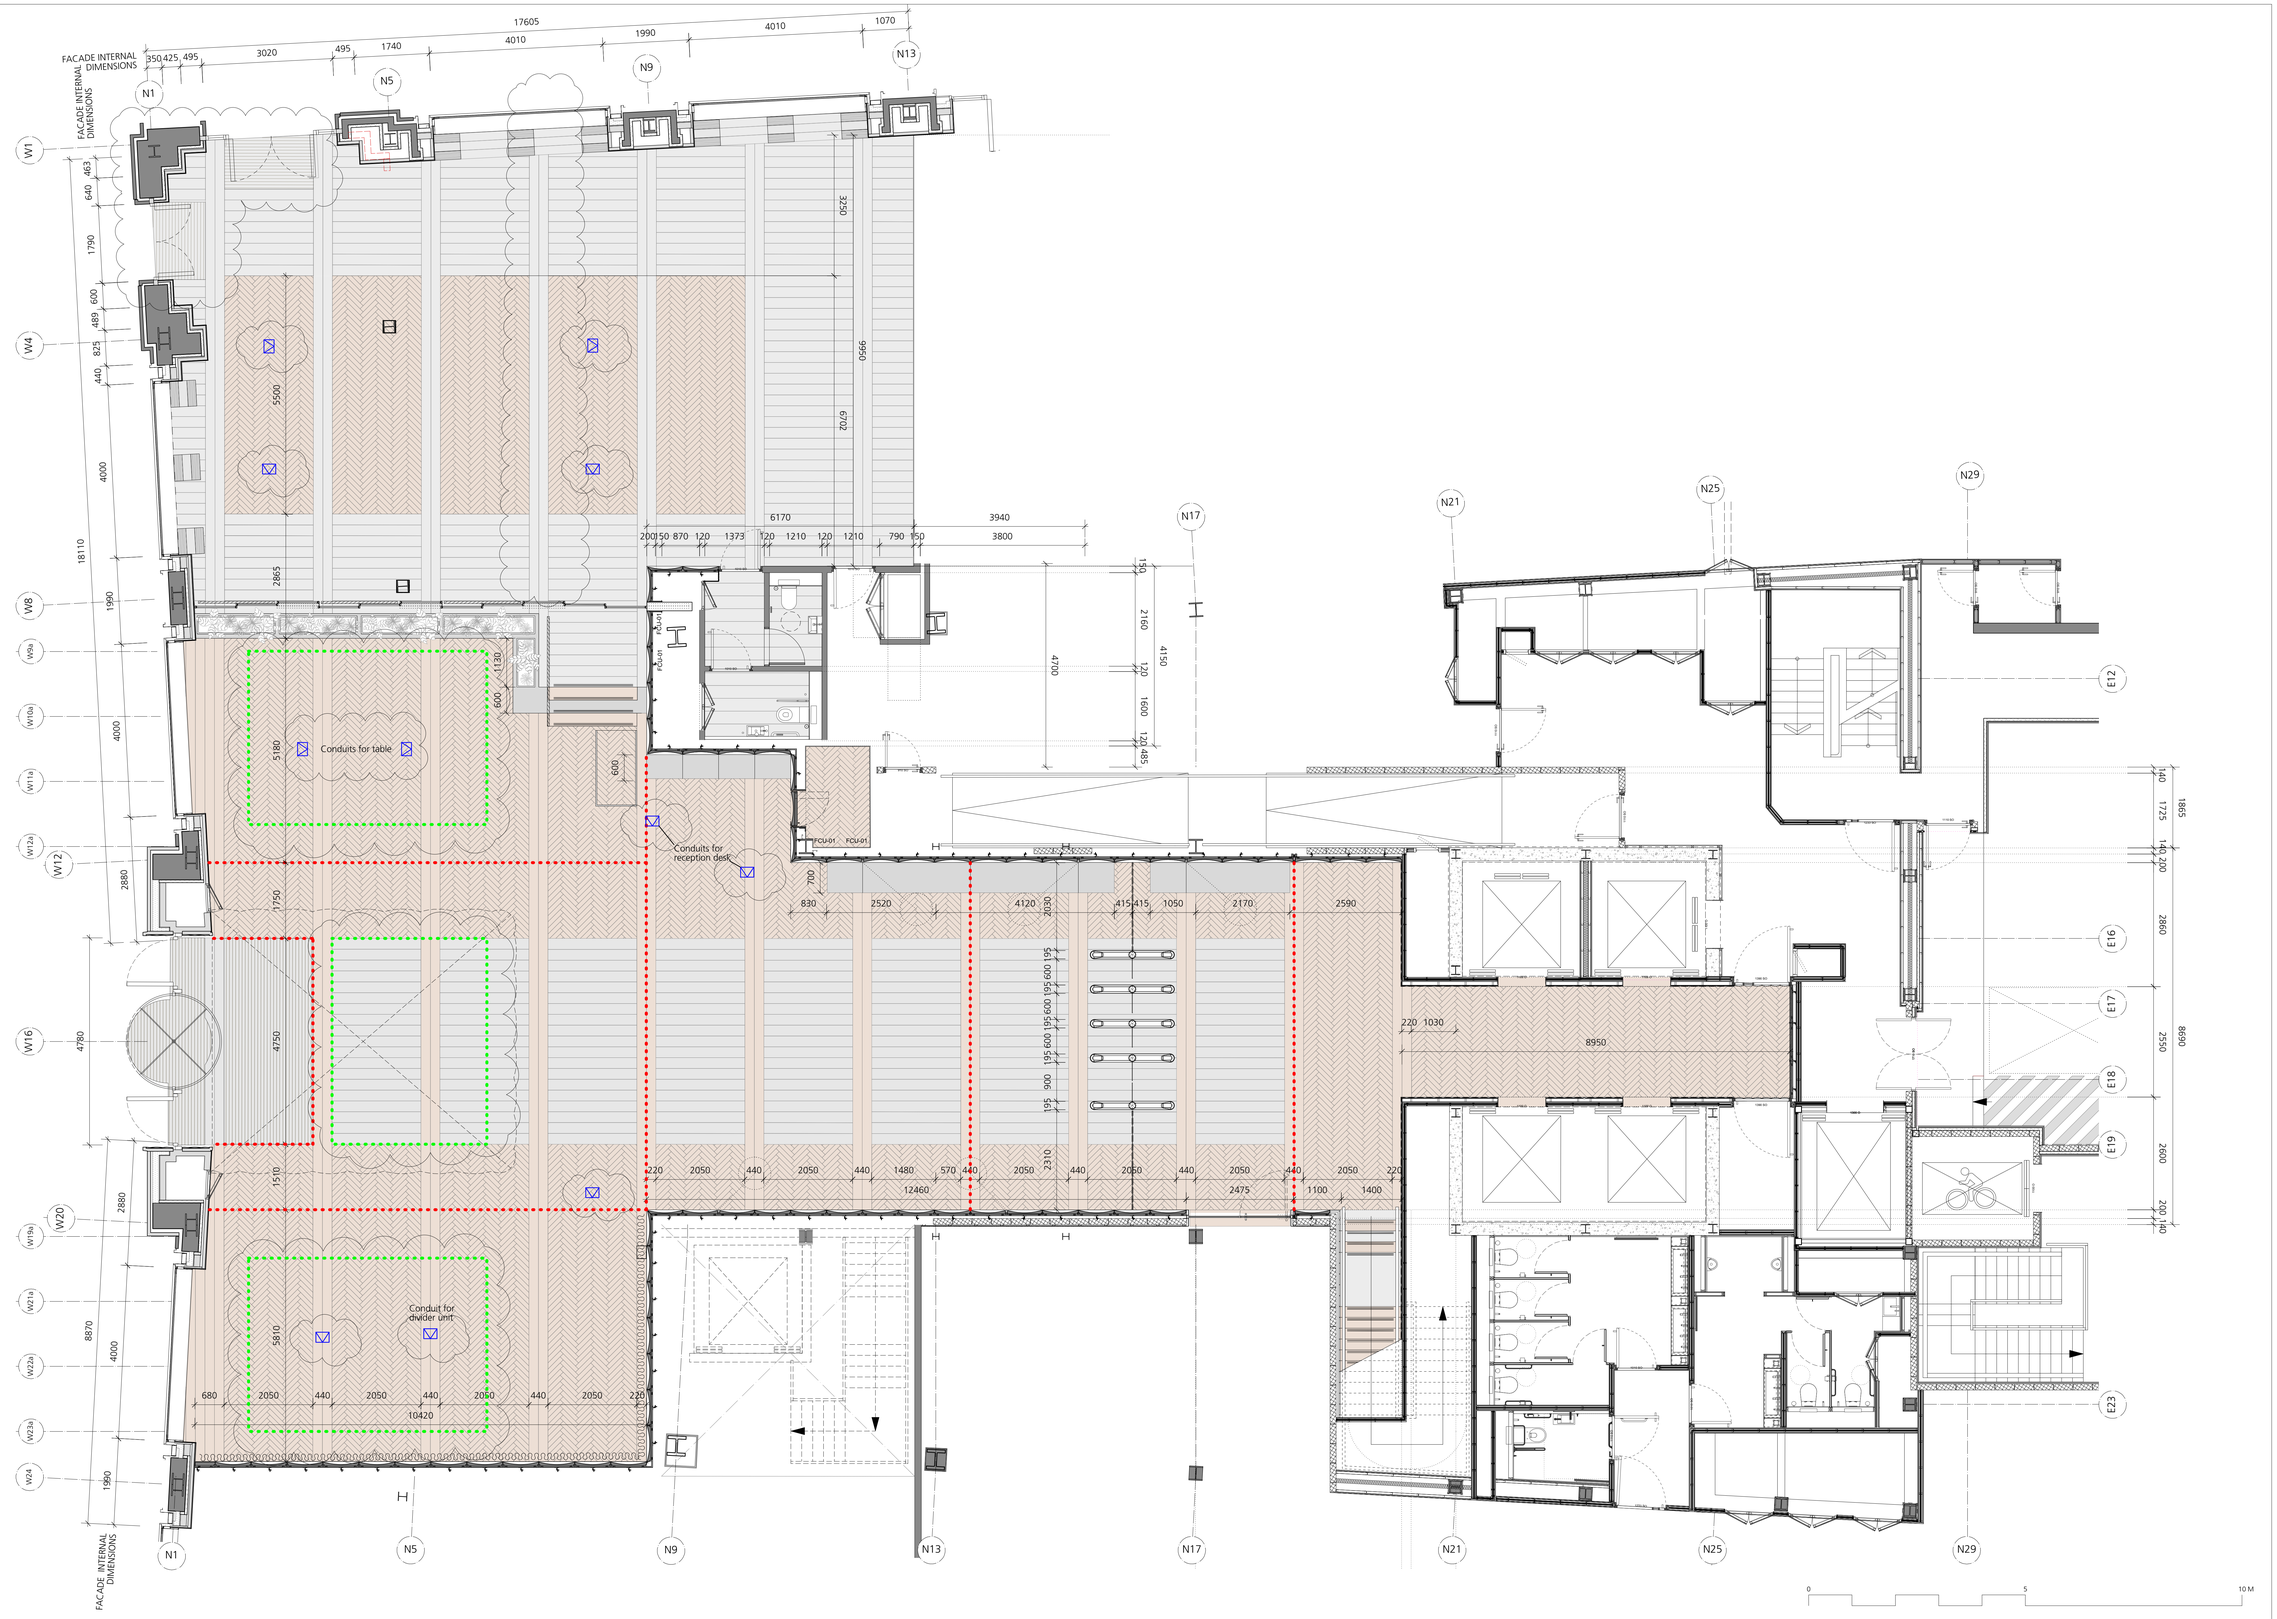

DRAWING NOTES:

All dimensions to be checked on site prior to commencement of any works, and/or preparation of any shop drawings.

Sizes of and dimensions to any structural elements are indicative only. See structural engineers drawings for actual sizes/dimensions.

Sizes of and dimensions to any service elements are indicative only. See service engineers drawings for actual sizes and dimensions.

This drawing to be read in conjunction with all other Architect's drawings, specifications and other Consultants' information.

All proprietary systems shown on this drawing are to be installed strictly in accordance with the Manufacturers/Suppliers recommended details.

Any discrepancies between information shown on this drawing and any other contract information or manufacturers/suppliers recommendations is to be brought to the attention of the Architect.

DO NOT SCALE FROM THIS DRAWING.

DRAWING NOTES:

Movement joint in screed and floor finish

Underfloor heating. See also MTT drawings M204 & M206

Floor box (except where noted 'conduit') See also MTT drawings E304 & E306

STATUS	REVISION	DATE
T3	REVISED STAGE 4 ISSUE	02/08/19
T2	REVISED STAGE 4 ISSUE	09/07/19
T1	STAGE 4 ISSUE	07/06/19

DRAWING: Proposed Reception Setting Out Plan

SCALE: 1:50 @ A0

DRAWING FILE REF: -

DATE: Jan 2019

DRAWN BY: SJ

DWG No.: 1069_RE-02

REVISION: T3

DRAWING STATUS: STAGE 4

Information contained on this drawing is the sole copyright of Buckley Gray Yeoman and is not to be reproduced without their permission.

Buckley Gray Yeoman
Studio 4.04 The Tea Building 56 Shoreditch High Street
London E1 6JJ T: 020 7033 9913 F: 020 7033 9914

CLIENT: 25 Cannon Street Limited

PROJECT: 25 Cannon Street, EC4M