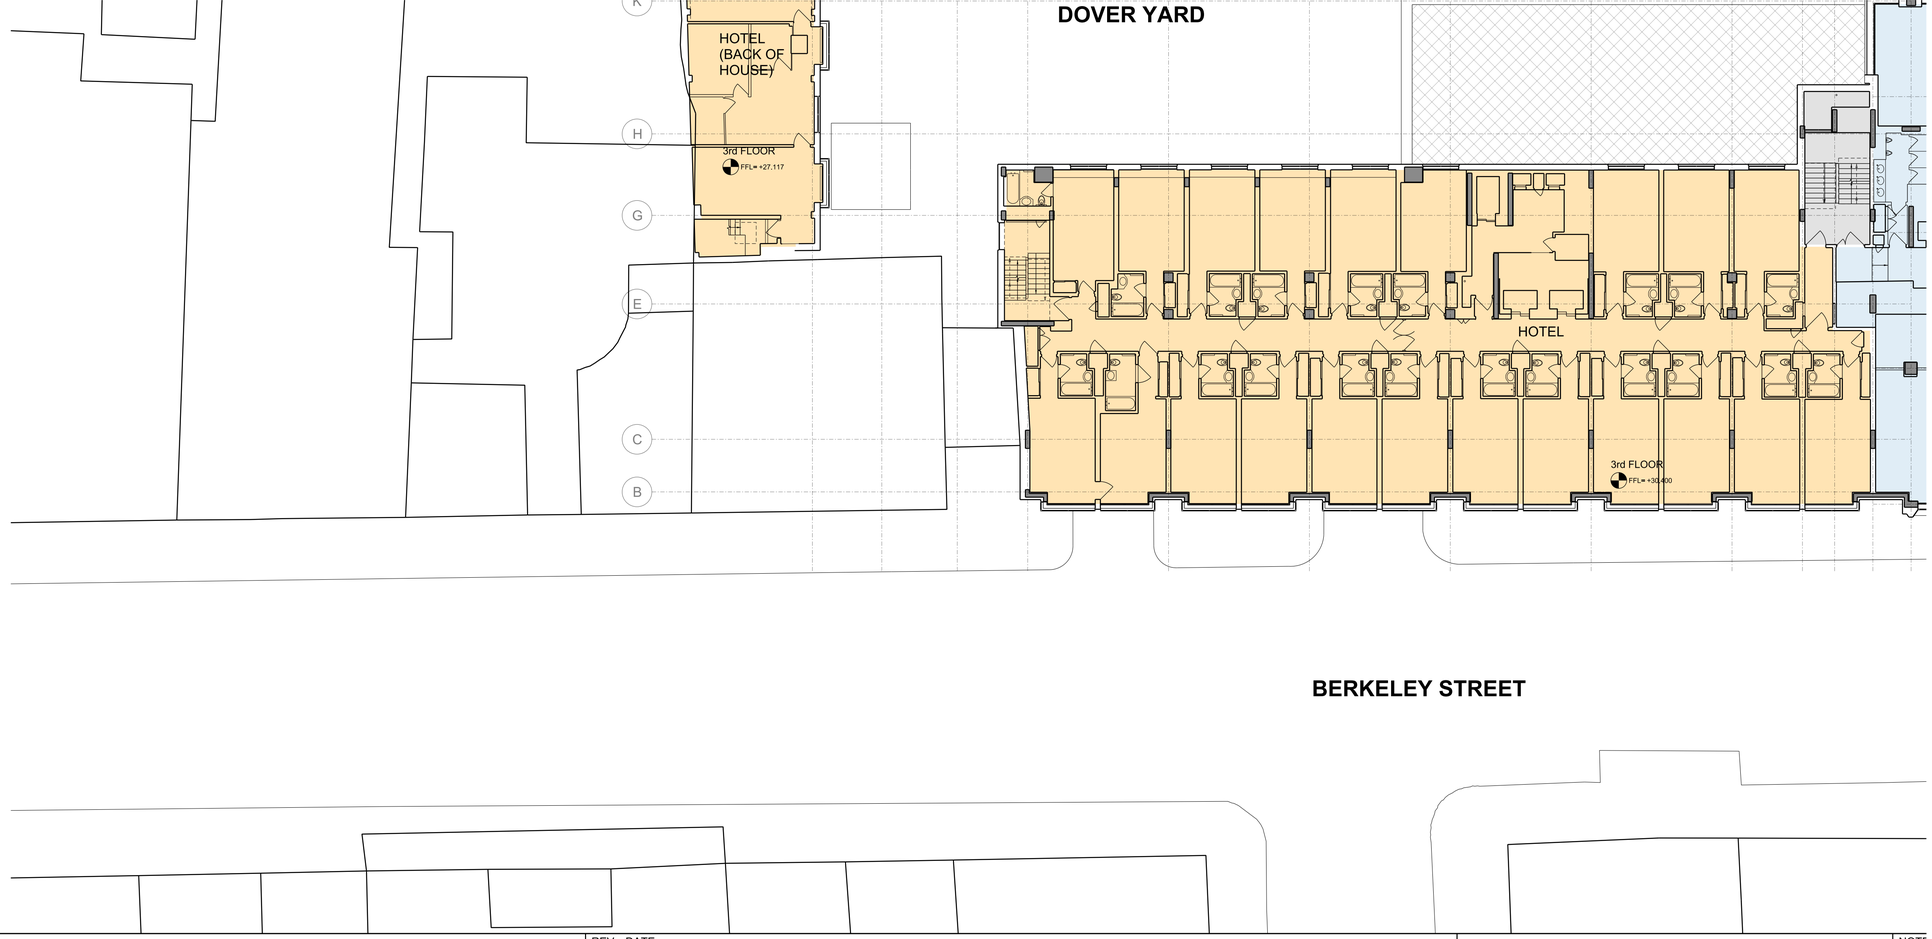

KEY

Hotel | Office | Retail | Ancillary

1 M
10 M

REV	DATE	
T01	09/03/2020	Stage 4 Issue

NOTE

When
PDF v
mode
The re
archit
dimen

Allfor
- any
for pu
- any
backg
time o
- any
transl
readir
that w
- the a
proce
- any
the pu